

GENERAL NOTES:

1. All dimensions are in centimeters unless otherwise stated.
2. Verify all dimensions on-site before proceeding with any work.
3. Any discrepancies in the drawings should be reported to the architect immediately.
4. Do not scale drawings. Use figured dimensions only.
5. Drawings to be read in conjunction with specifications, schedules, and other relevant drawings.
6. All materials and workmanship must comply with the relevant standards and codes.
7. The levels indicated are based on the site datum as per the project-specific reference.
8. This drawing is issued as per ISO 19650 standards for documentation and BIM compliance.

No.	Description	Date

COMMENTS

RESIDENTIAL PROJECT

COVER PAGE

A2 - 01

DRAWN BY	SAFA SHERIN
CHECKED BY	THEERTHA
APPROVED BY	THEERTHA
ISSUE DATE	09/23/24

SCALE

1 : 100



https://caddintl.com/

CADD INTERNATIONAL

SHEET LIST

SHEET NUMBER	SHEET NAME
A2 - 01	COVER PAGE
A2 - 02	SHEET LIST
A2 - 03	SITE PLAN
A2 - 04	GROUND FLOOR PLAN
A2 - 05	FIRST FLOOR PLAN
A2 - 06	GF - CEILING PLAN
A2 - 07	FF - CEILING PLAN
A2 - 08	GF - GROSS AREA PLAN
A2 - 09	FF - GROSS AREA PLAN
A2 - 10	GF - COLORFILL PLAN
A2 - 11	FF - COLORFILL PLAN
A2 - 12	ELEVATIONS - SOUTH & WEST
A2 - 13	ELEVATIONS - NORTH & EAST
A2 - 14	SECTIONS - 01 & 02
A2 - 15	SECTIONS - 03 & 04
A2 - 16	DOOR LEGEND
A2 - 17	WINDOW LEGEND
A2 - 18	DOOR & WINDOW SCHEDULE
A2 - 19	VIEW

GENERAL NOTES:

1. All dimensions are in centimeters unless otherwise stated.
2. Verify all dimensions on-site before proceeding with any work.
3. Any discrepancies in the drawings should be reported to the architect immediately.
4. Do not scale drawings. Use figured dimensions only.
5. Drawings to be read in conjunction with specifications, schedules, and other relevant drawings.
6. All materials and workmanship must comply with the relevant standards and codes.
7. The levels indicated are based on the site datum as per the project-specific reference.
8. This drawing is issued as per ISO 19650 standards for documentation and BIM compliance.

No.	Description	Date

COMMENTS

RESIDENTIAL PROJECT

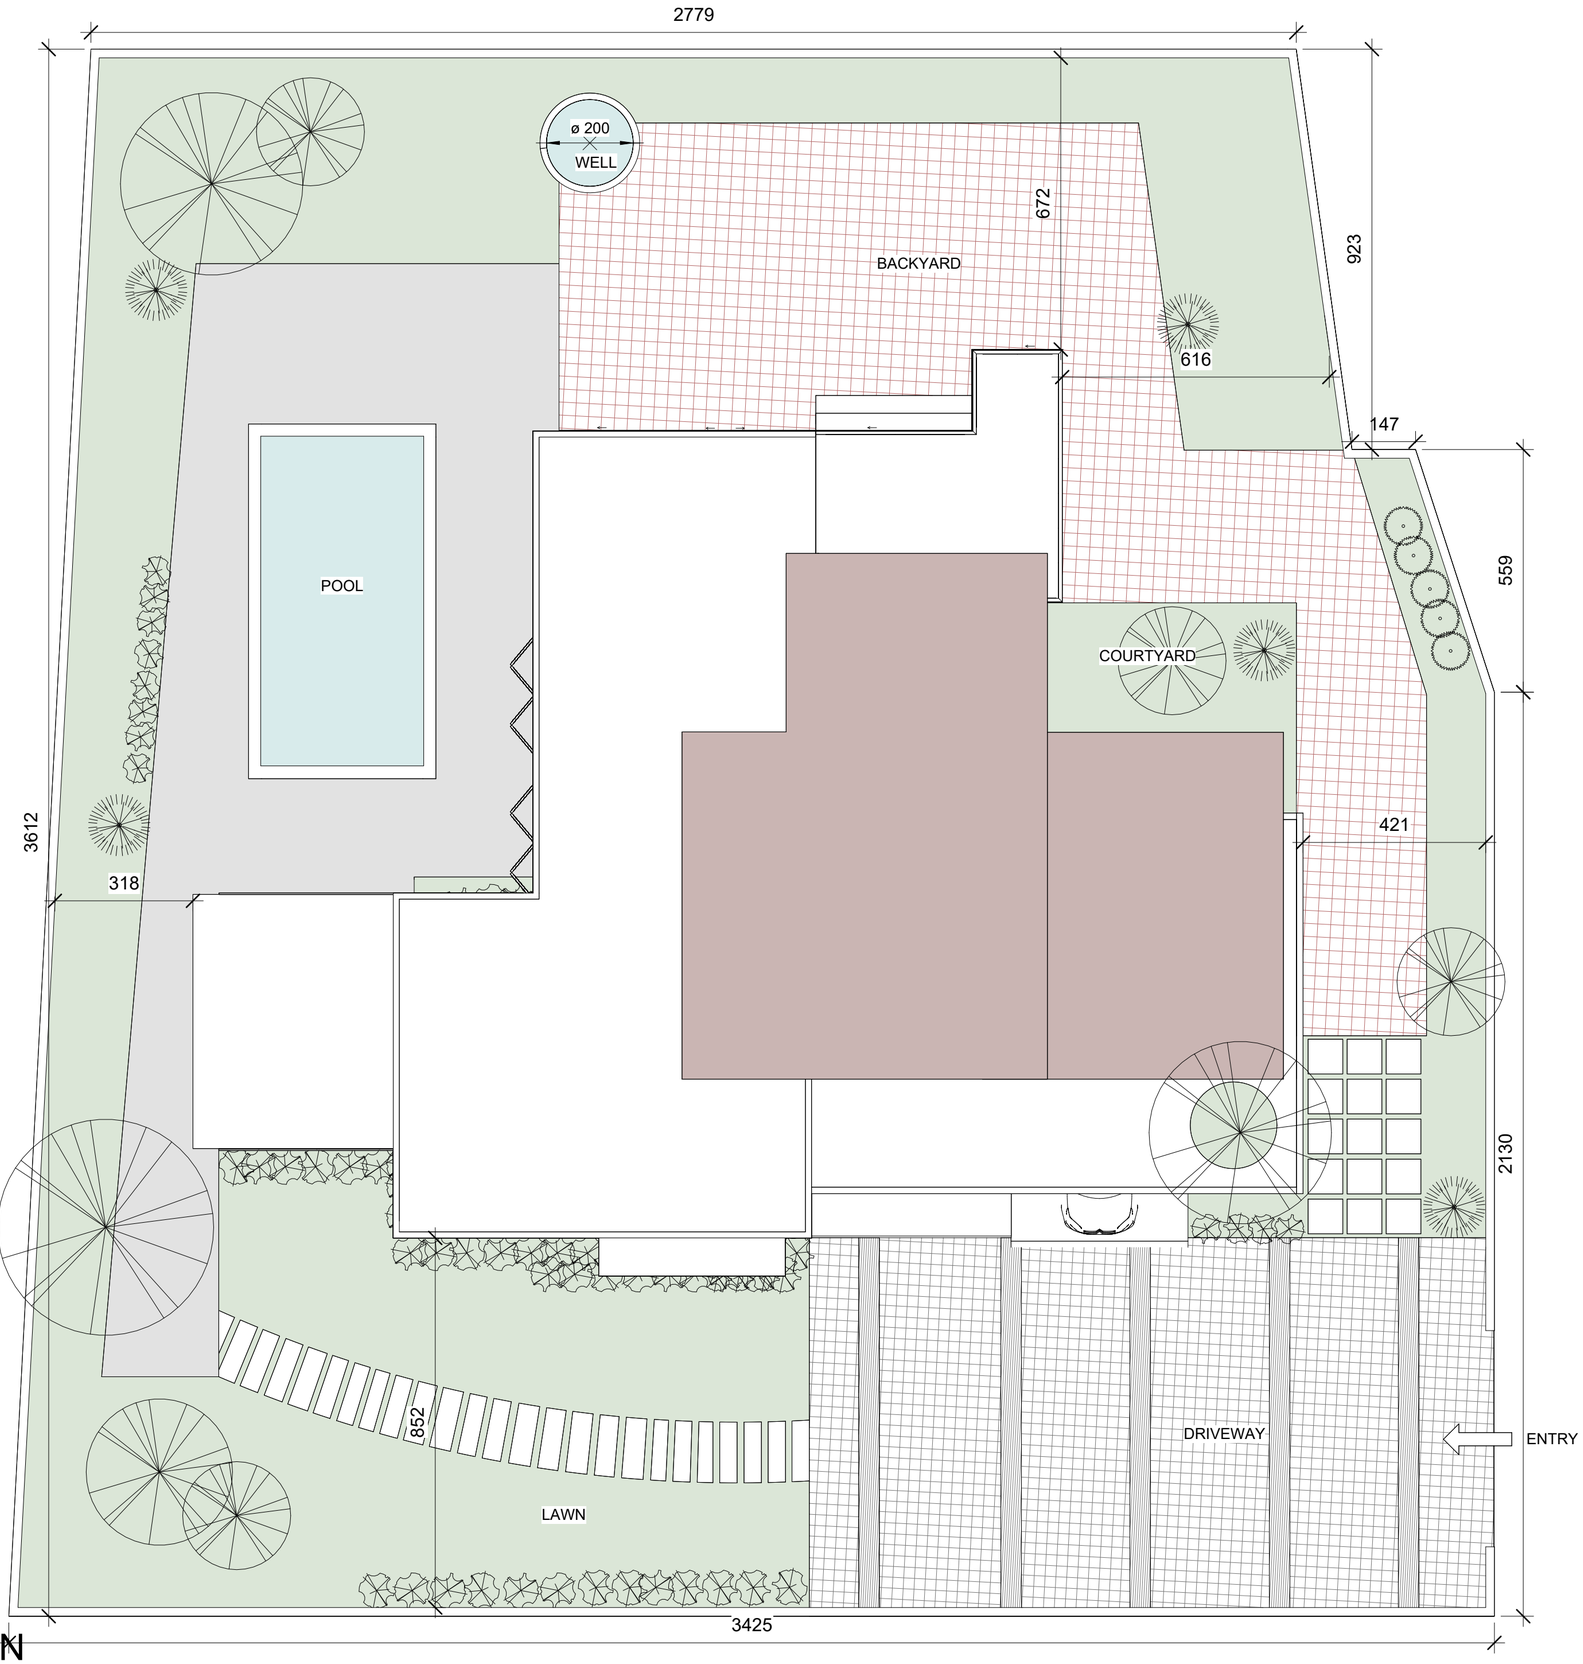
SHEET LIST

A2 - 02

DRAWN BY	SAFA SHERIN
CHECKED BY	THEERTHA
APPROVED BY	THEERTHA
ISSUE DATE	09/23/24
SCALE 1 : 100	N

https://caddintl.com/

CADD INTERNATIONAL



1 SITE PLAN
1 : 100

GENERAL NOTES:

1. All dimensions are in centimeters unless otherwise stated.
2. Verify all dimensions on-site before proceeding with any work.
3. Any discrepancies in the drawings should be reported to the architect immediately.
4. Do not scale drawings. Use figured dimensions only.
5. Drawings to be read in conjunction with specifications, schedules, and other relevant drawings.
6. All materials and workmanship must comply with the relevant standards and codes.
7. The levels indicated are based on the site datum as per the project-specific reference.
8. This drawing is issued as per ISO 19650 standards for documentation and BIM compliance.

No.	Description	Date

COMMENTS

RESIDENTIAL PROJECT


SITE PLAN

A2 - 03

DRAWN BY	SAFA SHERIN
CHECKED BY	THEERTHA
APPROVED BY	THEERTHA
ISSUE DATE	09/23/24
SCALE 1 : 100	N

https://caddintl.com/

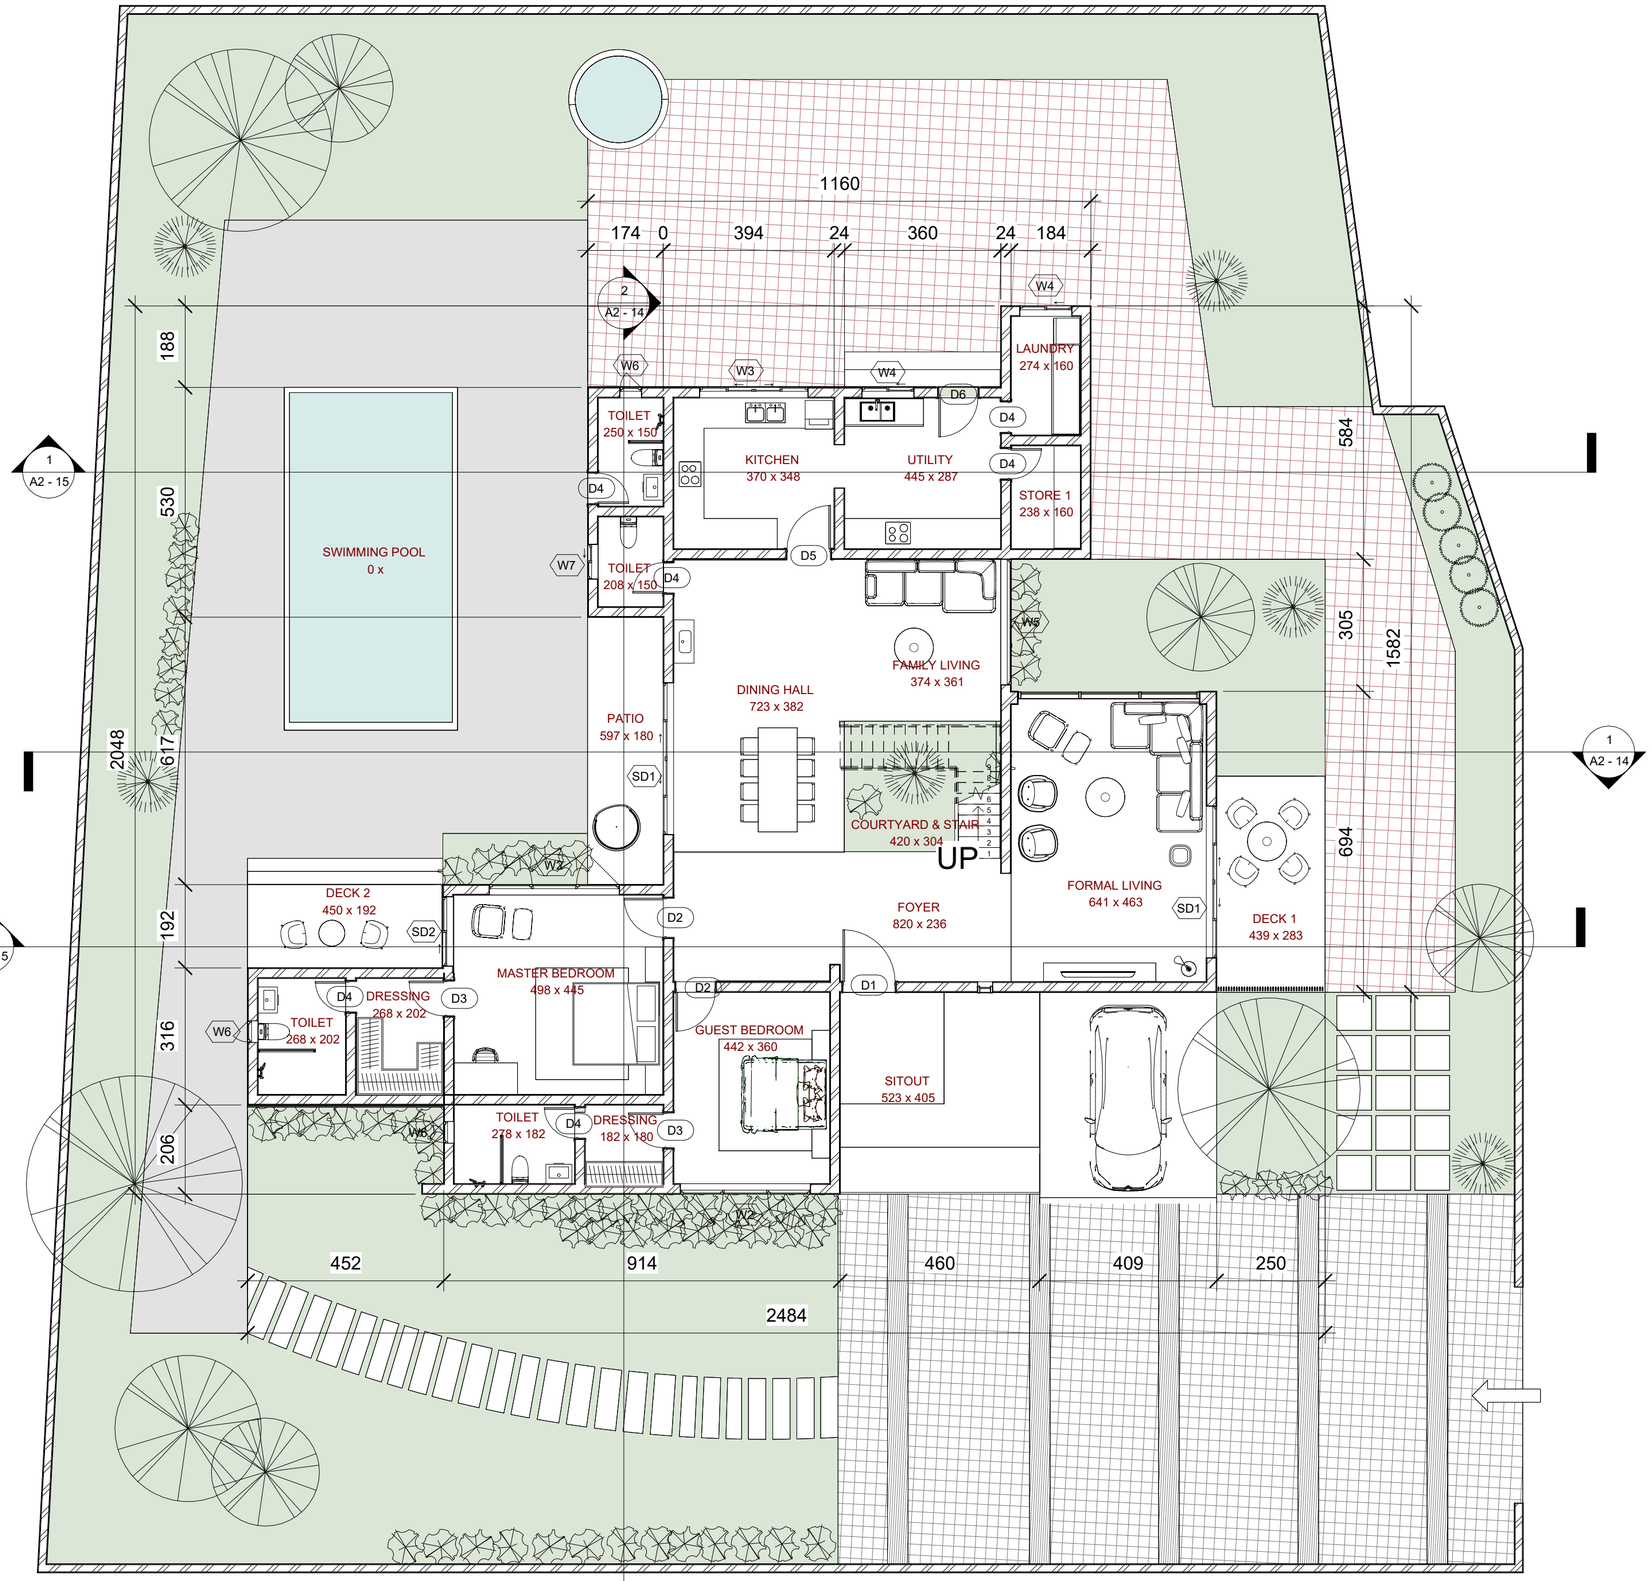CADD INTERNATIONAL



1 GROUND FLOOR PLAN

1 : 100

GENERAL NOTES:

1. All dimensions are in centimeters unless otherwise stated.
2. Verify all dimensions on-site before proceeding with any work.
3. Any discrepancies in the drawings should be reported to the architect immediately.
4. Do not scale drawings. Use figured dimensions only.
5. Drawings to be read in conjunction with specifications, schedules, and other relevant drawings.
6. All materials and workmanship must comply with the relevant standards and codes.
7. The levels indicated are based on the site datum as per the project-specific reference.
8. This drawing is issued as per ISO 19650 standards for documentation and BIM compliance.

No.	Description	Date

COMMENTS

RESIDENTIAL PROJECT


GROUND FLOOR PLAN

A2 - 04

DRAWN BY	SAFA SHERIN
CHECKED BY	THEERTHA
APPROVED BY	THEERTHA
ISSUE DATE	09/23/24
SCALE 1 : 100	N

https://caddintl.com/

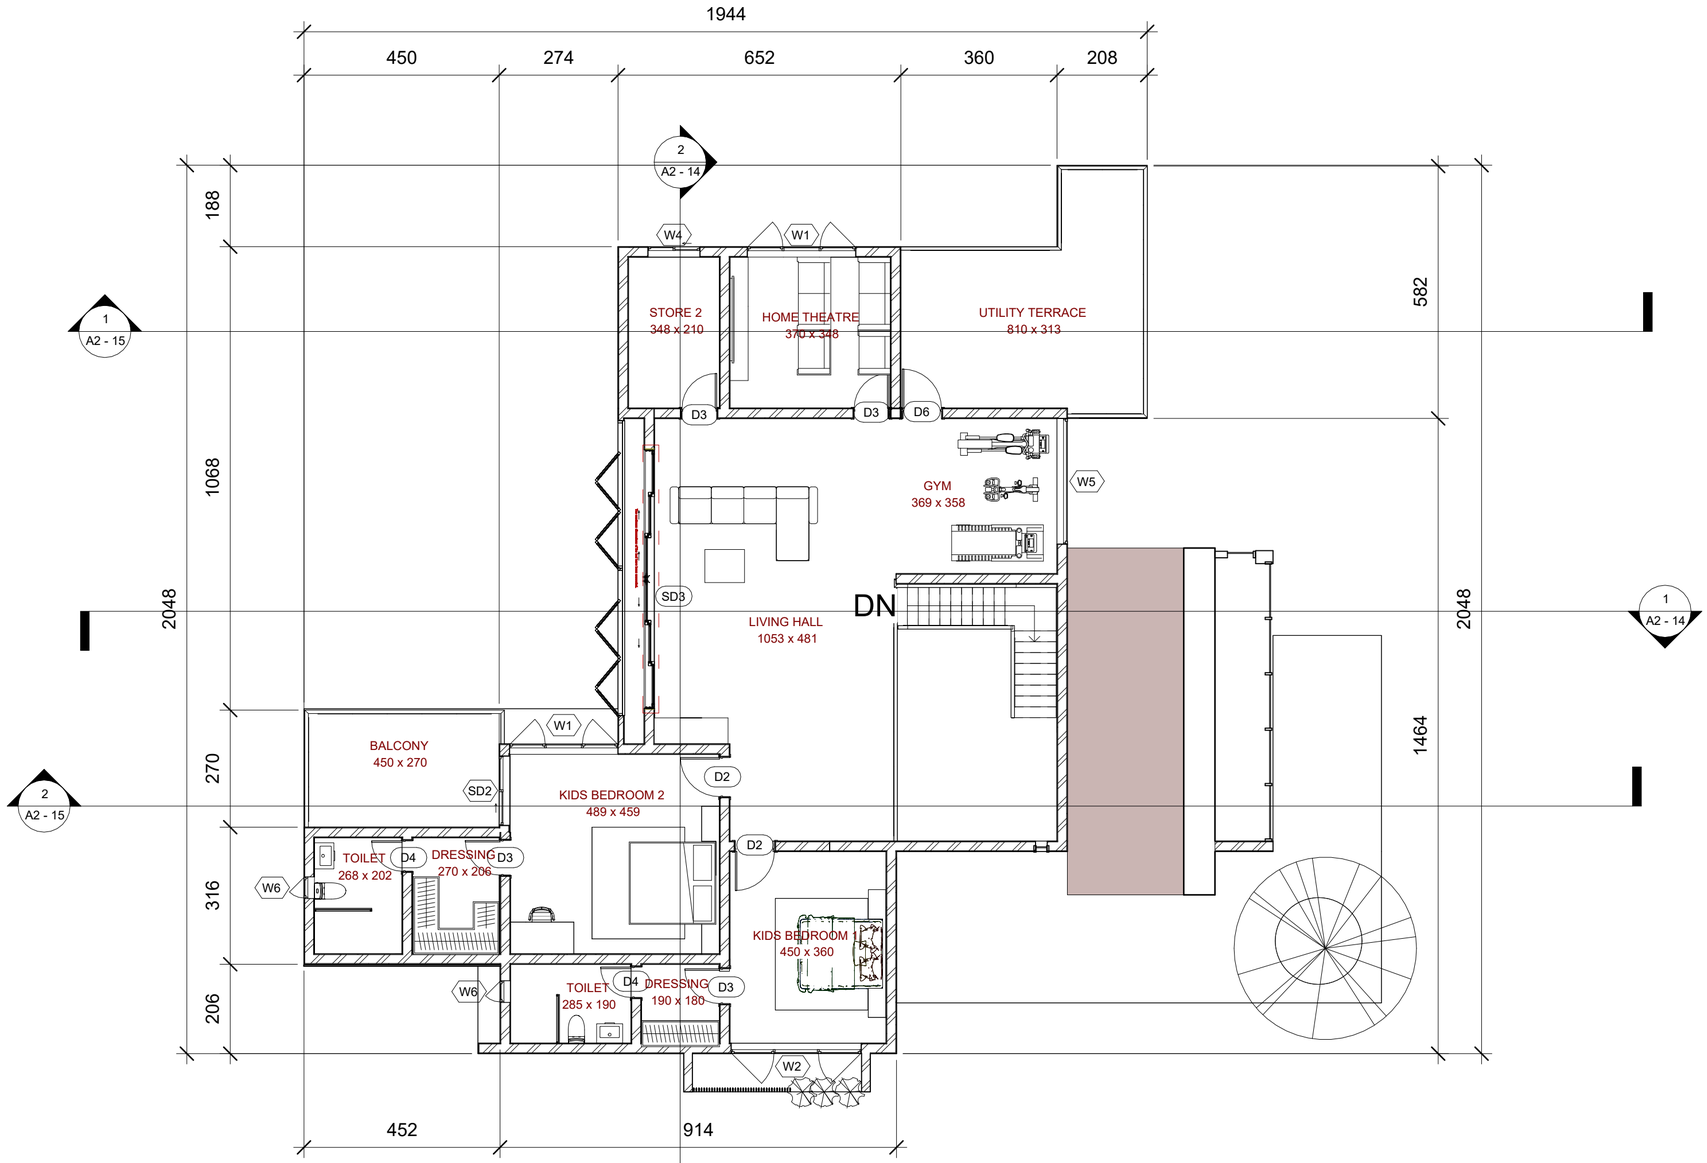CADD INTERNATIONAL



1 FIRST FLOOR PLAN

1 : 100

GENERAL NOTES:

1. All dimensions are in centimeters unless otherwise stated.
2. Verify all dimensions on-site before proceeding with any work.
3. Any discrepancies in the drawings should be reported to the architect immediately.
4. Do not scale drawings. Use figured dimensions only.
5. Drawings to be read in conjunction with specifications, schedules, and other relevant drawings.
6. All materials and workmanship must comply with the relevant standards and codes.
7. The levels indicated are based on the site datum as per the project-specific reference.
8. This drawing is issued as per ISO 19650 standards for documentation and BIM compliance.

No.	Description	Date

COMMENTS

RESIDENTIAL PROJECT


FIRST FLOOR PLAN

A2 - 05

DRAWN BY	SAFA SHERIN
CHECKED BY	THEERTHA
APPROVED BY	THEERTHA
ISSUE DATE	09/23/24
SCALE 1 : 100	N

https://caddintl.com/

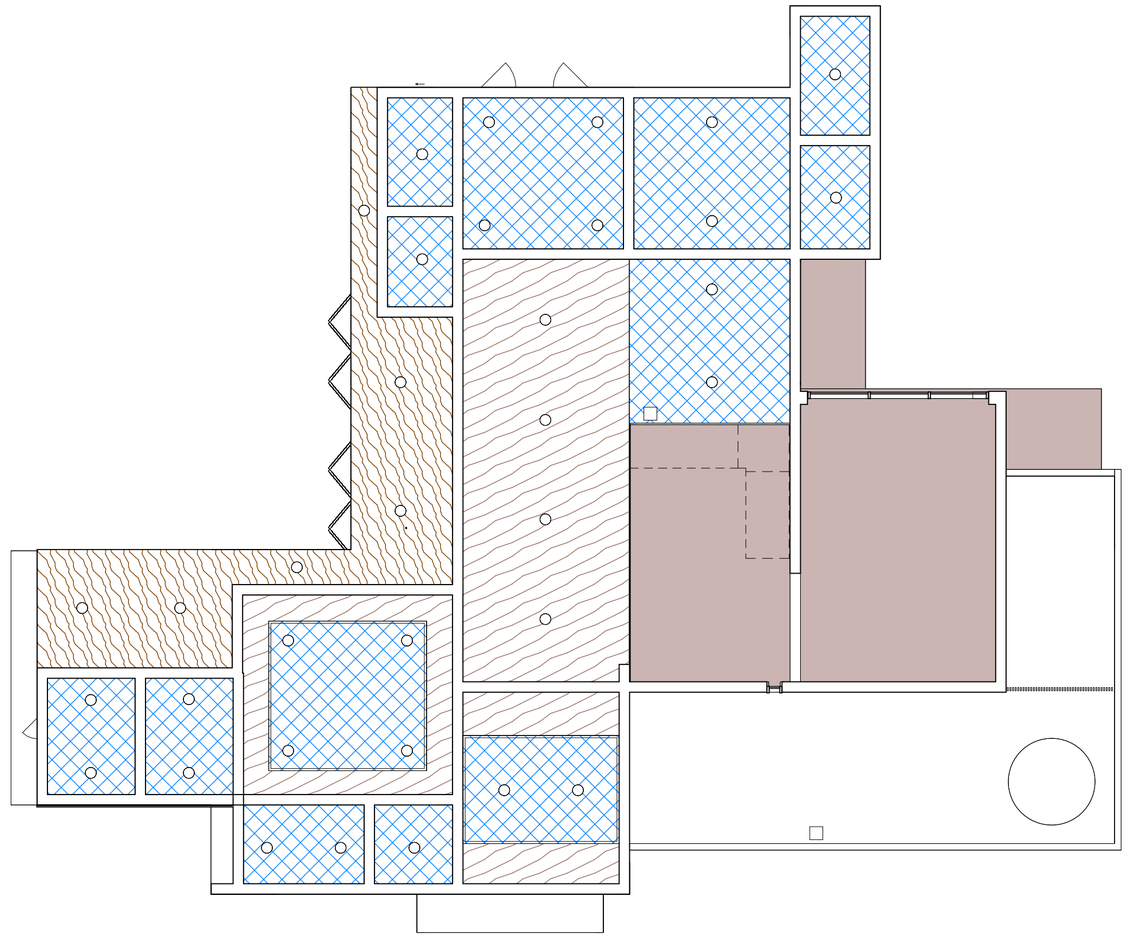CADD INTERNATIONAL



1 GF CEILING PLAN
1 : 100

GENERAL NOTES:

1. All dimensions are in centimeters unless otherwise stated.
2. Verify all dimensions on-site before proceeding with any work.
3. Any discrepancies in the drawings should be reported to the architect immediately.
4. Do not scale drawings. Use figured dimensions only.
5. Drawings to be read in conjunction with specifications, schedules, and other relevant drawings.
6. All materials and workmanship must comply with the relevant standards and codes.
7. The levels indicated are based on the site datum as per the project-specific reference.
8. This drawing is issued as per ISO 19650 standards for documentation and BIM compliance.

No.	Description	Date

COMMENTS

RESIDENTIAL PROJECT


GF CEILING PLAN

A2 - 06

DRAWN BY	SAFA SHERIN
CHECKED BY	THEERTHA
APPROVED BY	THEERTHA
ISSUE DATE	09/23/24
SCALE 1 : 100	N

https://caddintl.com/

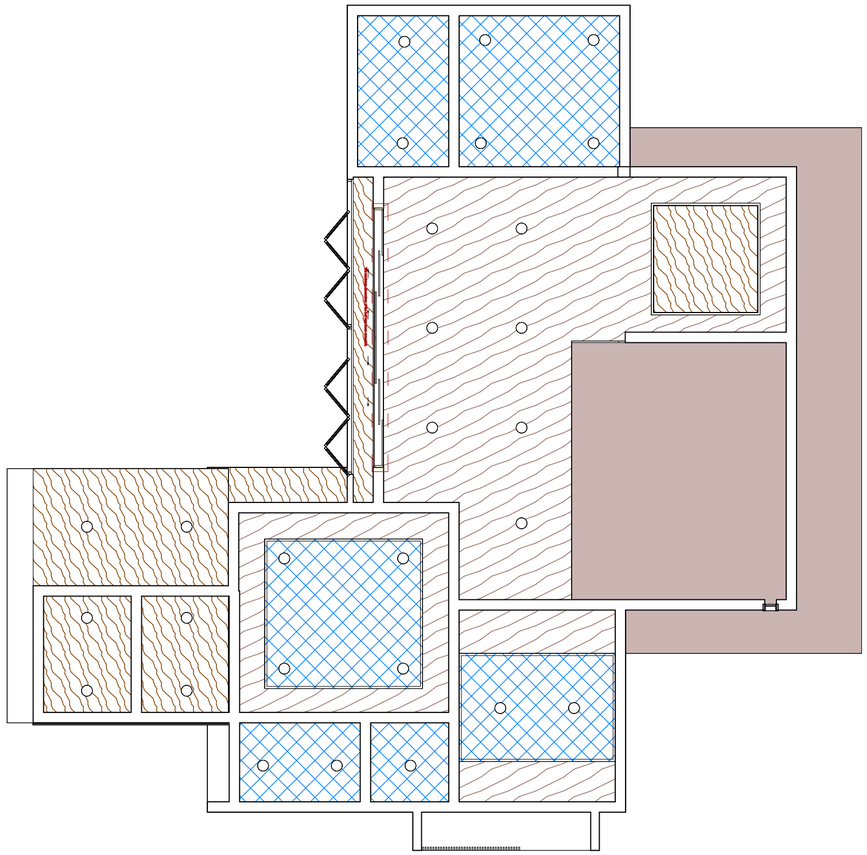CADD INTERNATIONAL



1 FF CEILING PLAN
1 : 100

GENERAL NOTES:

1. All dimensions are in centimeters unless otherwise stated.
2. Verify all dimensions on-site before proceeding with any work.
3. Any discrepancies in the drawings should be reported to the architect immediately.
4. Do not scale drawings. Use figured dimensions only.
5. Drawings to be read in conjunction with specifications, schedules, and other relevant drawings.
6. All materials and workmanship must comply with the relevant standards and codes.
7. The levels indicated are based on the site datum as per the project-specific reference.
8. This drawing is issued as per ISO 19650 standards for documentation and BIM compliance.

No.	Description	Date

COMMENTS

RESIDENTIAL PROJECT


FF CEILING PLAN

A2 - 07

DRAWN BY	SAFA SHERIN
CHECKED BY	THEERTHA
APPROVED BY	THEERTHA
ISSUE DATE	09/23/24
SCALE 1 : 100	N

https://caddintl.com/

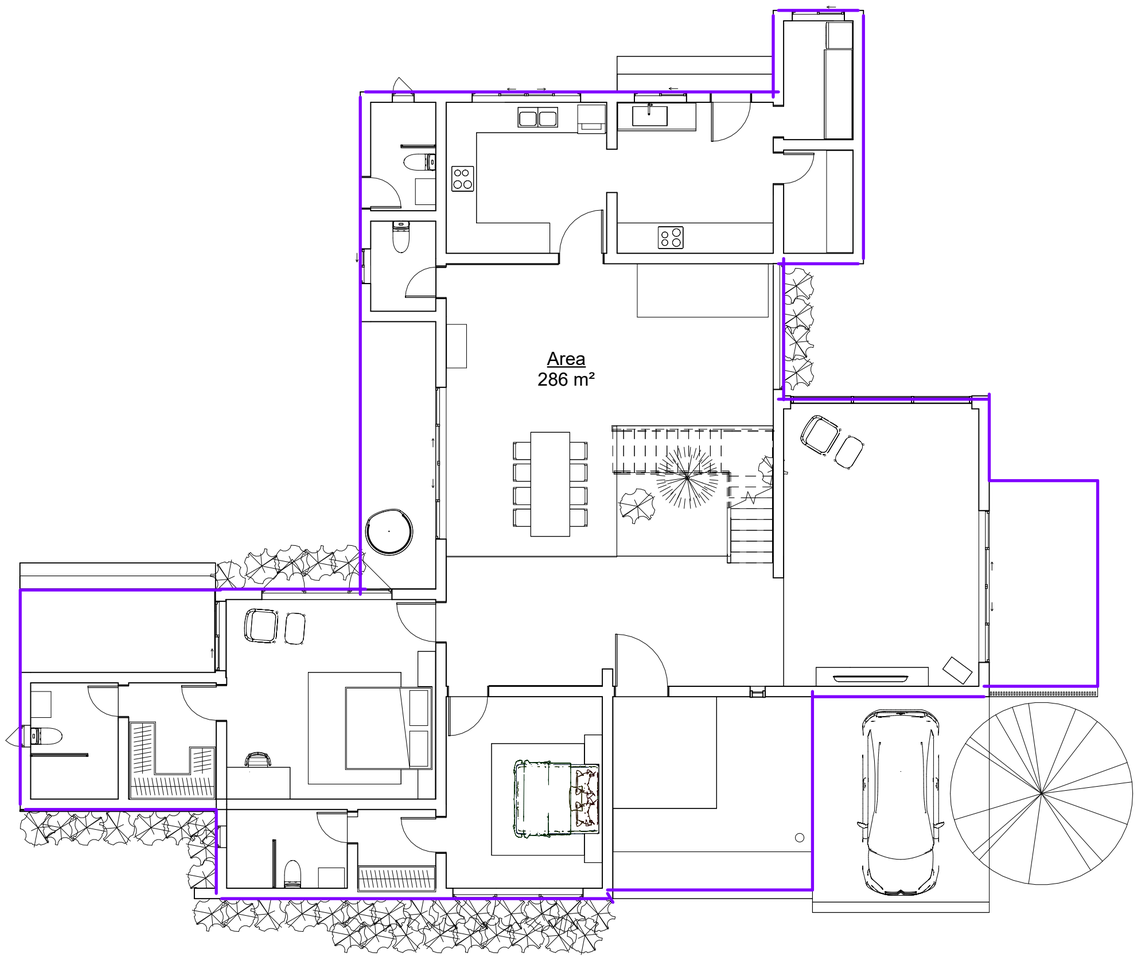CADD INTERNATIONAL



1 GF - GROSS AREA PLAN
1 : 100

AREA : 286 sqm (3078.48 sqft)

GENERAL NOTES:

1. All dimensions are in centimeters unless otherwise stated.
2. Verify all dimensions on-site before proceeding with any work.
3. Any discrepancies in the drawings should be reported to the architect immediately.
4. Do not scale drawings. Use figured dimensions only.
5. Drawings to be read in conjunction with specifications, schedules, and other relevant drawings.
6. All materials and workmanship must comply with the relevant standards and codes.
7. The levels indicated are based on the site datum as per the project-specific reference.
8. This drawing is issued as per ISO 19650 standards for documentation and BIM compliance.

No.	Description	Date

COMMENTS

RESIDENTIAL PROJECT


GF- GROSS AREA PLAN

A2 - 08

DRAWN BY	SAFA SHERIN
CHECKED BY	THEERTHA
APPROVED BY	THEERTHA
ISSUE DATE	09/23/24
SCALE 1 : 100	N

https://caddintl.com/

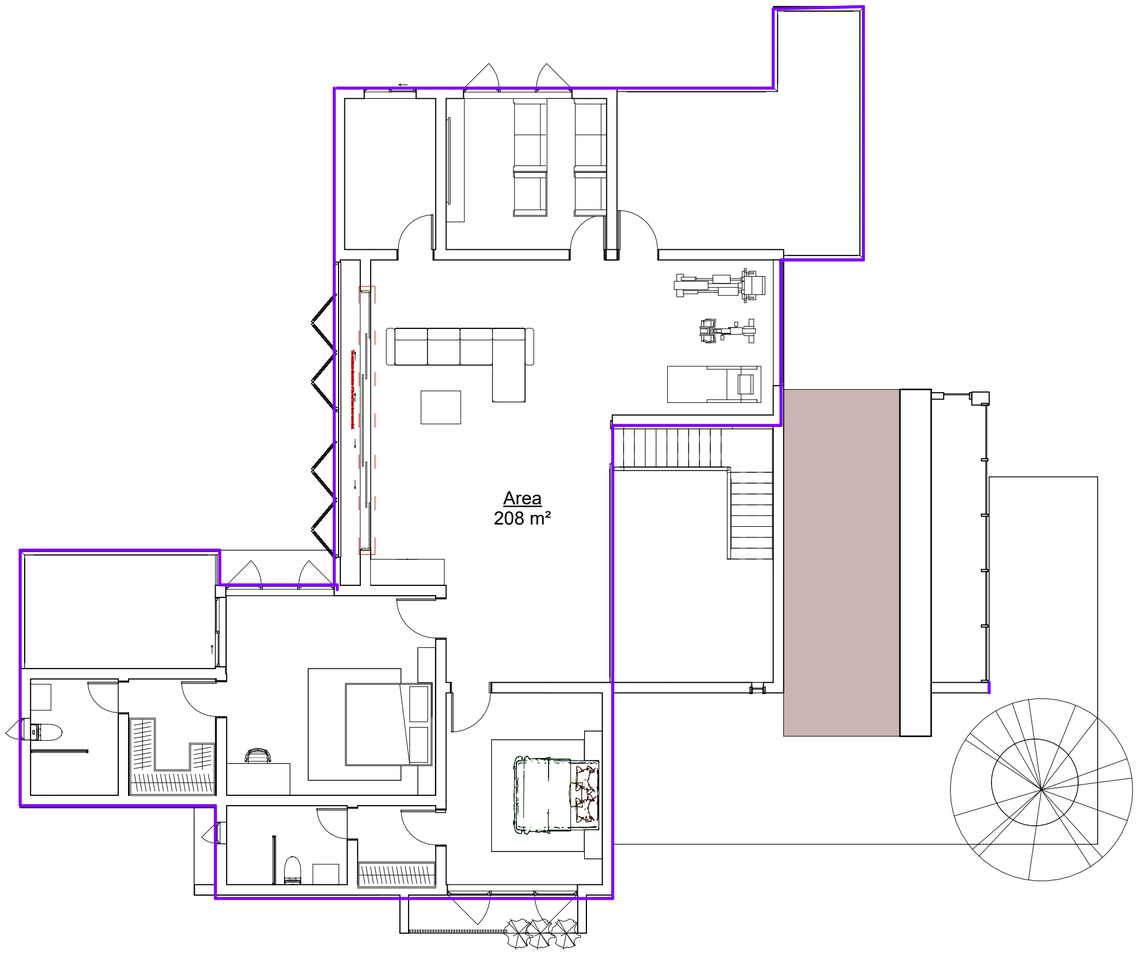CADD INTERNATIONAL



1 FF - GROSS AREA PLAN
1 : 100

AREA : 208 sqm (2238.89 sqft)

GENERAL NOTES:

1. All dimensions are in centimeters unless otherwise stated.
2. Verify all dimensions on-site before proceeding with any work.
3. Any discrepancies in the drawings should be reported to the architect immediately.
4. Do not scale drawings. Use figured dimensions only.
5. Drawings to be read in conjunction with specifications, schedules, and other relevant drawings.
6. All materials and workmanship must comply with the relevant standards and codes.
7. The levels indicated are based on the site datum as per the project-specific reference.
8. This drawing is issued as per ISO 19650 standards for documentation and BIM compliance.

No.	Description	Date

COMMENTS

RESIDENTIAL PROJECT


FF - GROSS AREA PLAN

A2 - 09

DRAWN BY	SAFA SHERIN
CHECKED BY	THEERTHA
APPROVED BY	THEERTHA
ISSUE DATE	09/23/24
SCALE 1 : 100	N

https://caddintl.com/

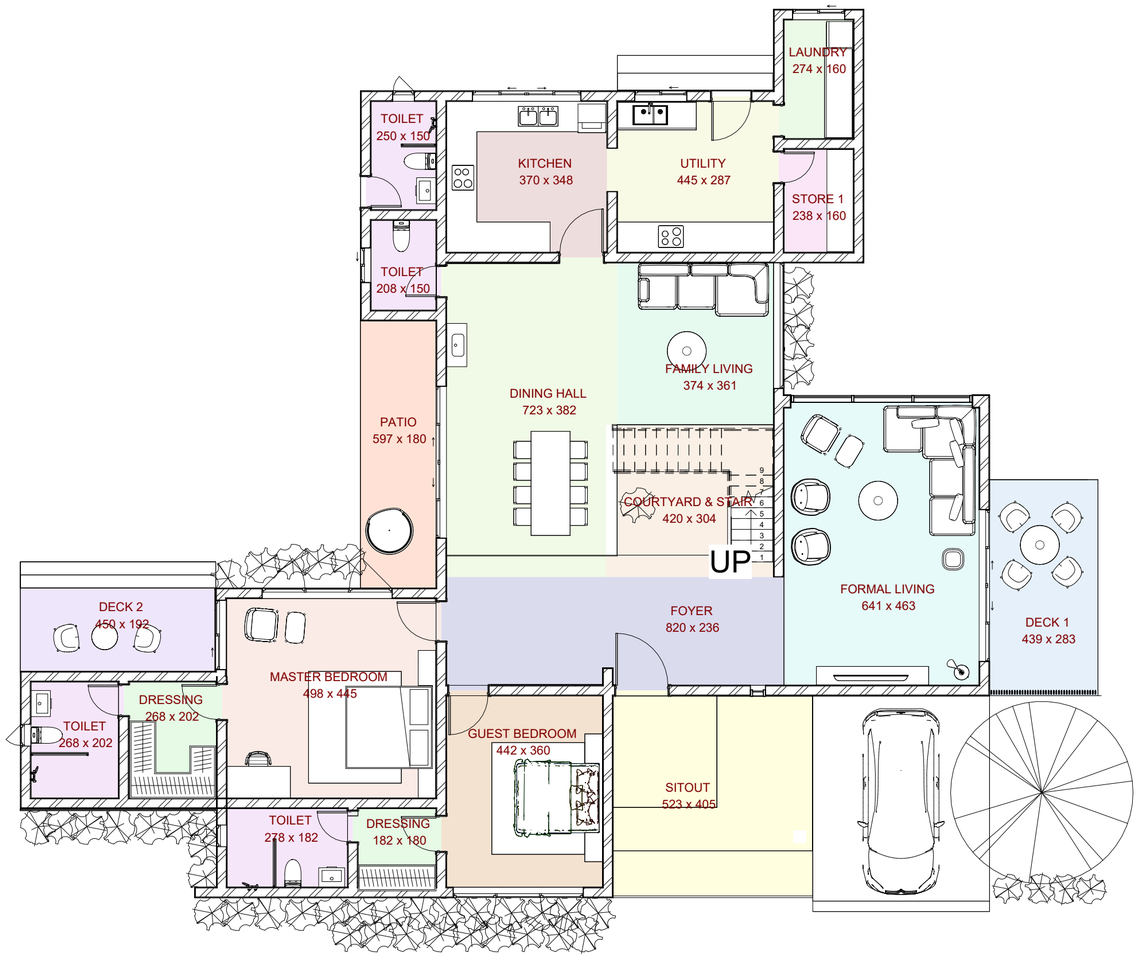CADD INTERNATIONAL



1 GF COLORFILL PLAN

1 : 100

Room Legend

- COURTYARD & STAIR
- DECK 1
- DECK 2
- DINING HALL
- DRESSING
- FAMILY LIVING
- FORMAL LIVING
- FOYER
- GUEST BEDROOM
- KITCHEN
- LAUNDRY
- MASTER BEDROOM
- PATIO
- SITOUT
- STORE 1
- TOILET
- UTILITY

GENERAL NOTES:

1. All dimensions are in centimeters unless otherwise stated.
2. Verify all dimensions on-site before proceeding with any work.
3. Any discrepancies in the drawings should be reported to the architect immediately.
4. Do not scale drawings. Use figured dimensions only.
5. Drawings to be read in conjunction with specifications, schedules, and other relevant drawings.
6. All materials and workmanship must comply with the relevant standards and codes.
7. The levels indicated are based on the site datum as per the project-specific reference.
8. This drawing is issued as per ISO 19650 standards for documentation and BIM compliance.

No.	Description	Date

COMMENTS

RESIDENTIAL PROJECT


GF COLORFILL PLAN

A2 - 10

DRAWN BY	SAFA SHERIN
CHECKED BY	THEERTHA
APPROVED BY	THEERTHA
ISSUE DATE	09/23/24
SCALE 1 : 100	N

https://caddintl.com/

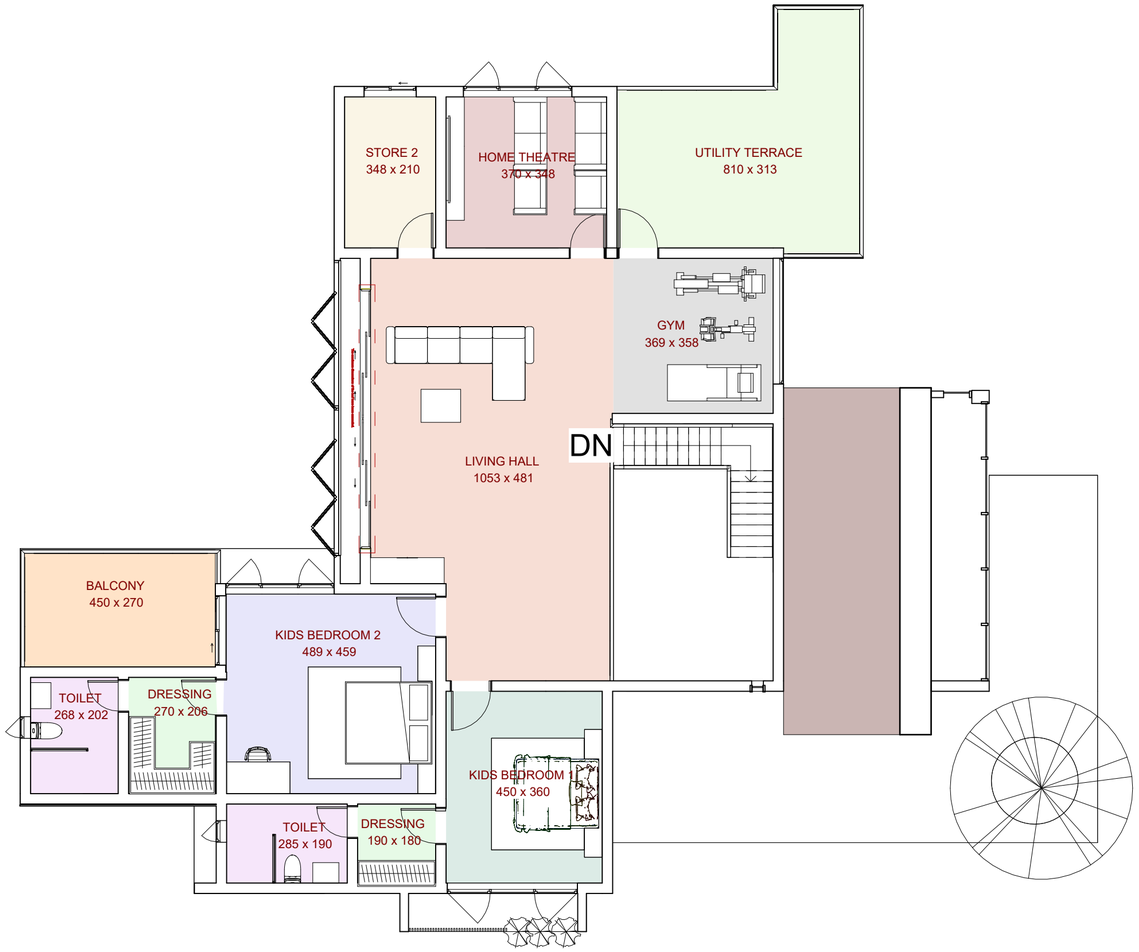CADD INTERNATIONAL



1 FF COLORFILL PLAN

1 : 100

Room Legend

- BALCONY
- DRESSING
- GYM
- HOME THEATRE
- KIDS BEDROOM 1
- KIDS BEDROOM 2
- LIVING HALL
- STORE 2
- TOILET
- UTILITY TERRACE

GENERAL NOTES:

1. All dimensions are in centimeters unless otherwise stated.
2. Verify all dimensions on-site before proceeding with any work.
3. Any discrepancies in the drawings should be reported to the architect immediately.
4. Do not scale drawings. Use figured dimensions only.
5. Drawings to be read in conjunction with specifications, schedules, and other relevant drawings.
6. All materials and workmanship must comply with the relevant standards and codes.
7. The levels indicated are based on the site datum as per the project-specific reference.
8. This drawing is issued as per ISO 19650 standards for documentation and BIM compliance.

No.	Description	Date

COMMENTS

RESIDENTIAL PROJECT

FF COLORFILL PLAN

A2 - 11

DRAWN BY	SAFA SHERIN
CHECKED BY	THEERTHA
APPROVED BY	THEERTHA
ISSUE DATE	09/23/24
SCALE 1 : 100	N

https://caddintl.com/

CADD INTERNATIONAL



1 South

1 : 100



2 West

1 : 100

GENERAL NOTES:

1. All dimensions are in centimeters unless otherwise stated.
2. Verify all dimensions on-site before proceeding with any work.
3. Any discrepancies in the drawings should be reported to the architect immediately.
4. Do not scale drawings. Use figured dimensions only.
5. Drawings to be read in conjunction with specifications, schedules, and other relevant drawings.
6. All materials and workmanship must comply with the relevant standards and codes.
7. The levels indicated are based on the site datum as per the project-specific reference.
8. This drawing is issued as per ISO 19650 standards for documentation and BIM compliance.

No.	Description	Date

COMMENTS

RESIDENTIAL PROJECT

ELEVATIONS - SOUTH & WEST

A2 - 12

DRAWN BY	SAFA SHERIN
CHECKED BY	THEERTHA
APPROVED BY	THEERTHA
ISSUE DATE	09/23/24
SCALE 1 : 100	N

https://caddintl.com/

CADD INTERNATIONAL



1 North

1 : 100



2 East

1 : 100

GENERAL NOTES:

1. All dimensions are in centimeters unless otherwise stated.
2. Verify all dimensions on-site before proceeding with any work.
3. Any discrepancies in the drawings should be reported to the architect immediately.
4. Do not scale drawings. Use figured dimensions only.
5. Drawings to be read in conjunction with specifications, schedules, and other relevant drawings.
6. All materials and workmanship must comply with the relevant standards and codes.
7. The levels indicated are based on the site datum as per the project-specific reference.
8. This drawing is issued as per ISO 19650 standards for documentation and BIM compliance.

No.	Description	Date

COMMENTS

RESIDENTIAL PROJECT

ELEVATIONS - NORTH & EAST

A2 - 13

DRAWN BY	SAFA SHERIN
CHECKED BY	THEERTHA
APPROVED BY	THEERTHA
ISSUE DATE	09/23/24
SCALE 1 : 100	N

https://caddintl.com/

CADD INTERNATIONAL



1 Section 1

1 : 100



2 Section 2

1 : 100

GENERAL NOTES:

1. All dimensions are in centimeters unless otherwise stated.
2. Verify all dimensions on-site before proceeding with any work.
3. Any discrepancies in the drawings should be reported to the architect immediately.
4. Do not scale drawings. Use figured dimensions only.
5. Drawings to be read in conjunction with specifications, schedules, and other relevant drawings.
6. All materials and workmanship must comply with the relevant standards and codes.
7. The levels indicated are based on the site datum as per the project-specific reference.
8. This drawing is issued as per ISO 19650 standards for documentation and BIM compliance.

No.	Description	Date

COMMENTS

RESIDENTIAL PROJECT

SECTION 01 & 02

A2 - 14

DRAWN BY	SAFA SHERIN
CHECKED BY	THEERTHA
APPROVED BY	THEERTHA
ISSUE DATE	09/23/24
SCALE 1 : 100	N

https://caddintl.com/

CADD INTERNATIONAL



1 Section 3

1 : 100



2 Section 4

1 : 100

GENERAL NOTES:

1. All dimensions are in centimeters unless otherwise stated.
2. Verify all dimensions on-site before proceeding with any work.
3. Any discrepancies in the drawings should be reported to the architect immediately.
4. Do not scale drawings. Use figured dimensions only.
5. Drawings to be read in conjunction with specifications, schedules, and other relevant drawings.
6. All materials and workmanship must comply with the relevant standards and codes.
7. The levels indicated are based on the site datum as per the project-specific reference.
8. This drawing is issued as per ISO 19650 standards for documentation and BIM compliance.

No.	Description	Date

COMMENTS

RESIDENTIAL PROJECT








SECTION 03 & 04




A2 - 15

DRAWN BY	SAFA SHERIN
CHECKED BY	THEERTHA
APPROVED BY	THEERTHA
ISSUE DATE	09/23/24
SCALE 1 : 100	N

https://caddintl.com/

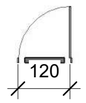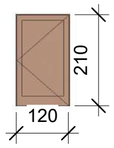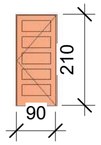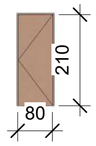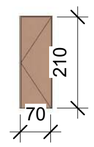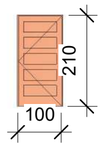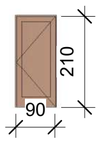CADD INTERNATIONAL

TYPE	PLAN VIEW	ELEVATION
D1		
	Location : Entrance	
D2		
	Location : Bedroom	
D3		
	Location : Dressing room, Home theatre, Store 2	
D4		
	Location : Toilet, Store room 1, Laundry room	
D5		
	Location : Kitchen	
D6		
	Location : Utility, Terrace	

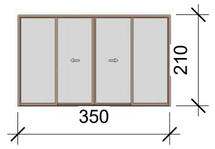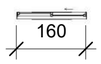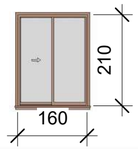SD1		
	Location : Patio, Deck 1	
SD2		
	Location : Deck 2, Balcony	
SD3		
	Location : Living hall	
SHUTTER DOOR		
	Location : Living hall	

GENERAL NOTES:

1. All dimensions are in centimeters unless otherwise stated.
2. Verify all dimensions on-site before proceeding with any work.
3. Any discrepancies in the drawings should be reported to the architect immediately.
4. Do not scale drawings. Use figured dimensions only.
5. Drawings to be read in conjunction with specifications, schedules, and other relevant drawings.
6. All materials and workmanship must comply with the relevant standards and codes.
7. The levels indicated are based on the site datum as per the project-specific reference.
8. This drawing is issued as per ISO 19650 standards for documentation and BIM compliance.

No.	Description	Date

COMMENTS

RESIDENTIAL PROJECT







DOOR LEGEND





A2 - 16

DRAWN BY	Author
CHECKED BY	Checker
APPROVED BY	Approver
ISSUE DATE	09/23/24
SCALE 1 : 100	N

https://caddintl.com/

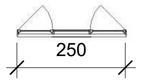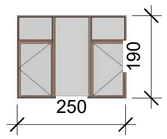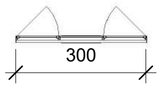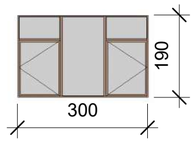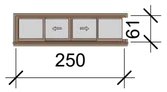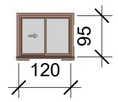CADD INTERNATIONAL

TYPE	PLAN VIEW	ELEVATION
W1		
	Location : Dressing room, Home theatre, Store 2	
W2		
	Location : Dressing room, Home theatre, Store 2	
W3		
	Location : Kitchen	
W4		
	Location : Utility, Store room 2, Laundry room	

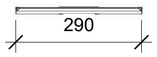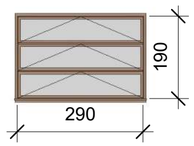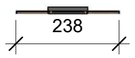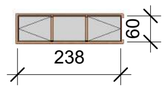W5		
	Location : Famliy living, Gym	
W6		
	Location : Toilet	
W7		
	Location : Common toilet	
W8		
	Location : Store room 1	

GENERAL NOTES:

1. All dimensions are in centimeters unless otherwise stated.
2. Verify all dimensions on-site before proceeding with any work.
3. Any discrepancies in the drawings should be reported to the architect immediately.
4. Do not scale drawings. Use figured dimensions only.
5. Drawings to be read in conjunction with specifications, schedules, and other relevant drawings.
6. All materials and workmanship must comply with the relevant standards and codes.
7. The levels indicated are based on the site datum as per the project-specific reference.
8. This drawing is issued as per ISO 19650 standards for documentation and BIM compliance.

No.	Description	Date

COMMENTS

RESIDENTIAL PROJECT

WINDOW LEGEND

A2 - 17

DRAWN BY	SAFA SHERIN
CHECKED BY	THEERTHA
APPROVED BY	THEERTHA
ISSUE DATE	09/23/24
SCALE 1 : 100	N

https://caddintl.com/

CADD INTERNATIONAL

Door Schedule						
Family	Type	Height	Width	Level	Count	Cost
M_Door-Interior-Single-1_Panel-Wood	D1	210	120	02 GROUND FLOOR PLAN	1	10000
M_Door-Interior-Single-5_Panel_Vert-Wood	D2	208	90	02 GROUND FLOOR PLAN	1	4000
M_Door-Interior-Single-5_Panel_Vert-Wood	D2	208	90	02 GROUND FLOOR PLAN	1	4000
M_Door-Interior-Single-5_Panel_Vert-Wood	D2	208	90	06 FF CEILING PLAN	1	4000
M_Door-Interior-Single-5_Panel_Vert-Wood	D2	208	90	06 FF CEILING PLAN	1	4000
M_Door-Interior-Single-Flush_Panel-Wood	D3	210	80	02 GROUND FLOOR PLAN	1	3000
M_Door-Interior-Single-Flush_Panel-Wood	D3	210	80	02 GROUND FLOOR PLAN	1	3000
M_Door-Interior-Single-Flush_Panel-Wood	D3	210	80	06 FF CEILING PLAN	1	3000
M_Door-Interior-Single-Flush_Panel-Wood	D3	210	80	06 FF CEILING PLAN	1	3000
M_Door-Interior-Single-Flush_Panel-Wood	D3	210	80	06 FF CEILING PLAN	1	3000
M_Door-Interior-Single-Flush_Panel-Wood	D3	210	80	06 FF CEILING PLAN	1	3000
M_Door-Interior-Single-Flush_Panel-Wood	D4	210	70	02 GROUND FLOOR PLAN	1	2000
M_Door-Interior-Single-Flush_Panel-Wood	D4	210	70	02 GROUND FLOOR PLAN	1	2000
M_Door-Interior-Single-Flush_Panel-Wood	D4	210	70	02 GROUND FLOOR PLAN	1	2000
M_Door-Interior-Single-Flush_Panel-Wood	D4	210	70	02 GROUND FLOOR PLAN	1	2000
M_Door-Interior-Single-Flush_Panel-Wood	D4	210	70	02 GROUND FLOOR PLAN	1	2000
M_Door-Interior-Single-Flush_Panel-Wood	D4	210	70	02 GROUND FLOOR PLAN	1	2000
M_Door-Interior-Single-Flush_Panel-Wood	D4	210	70	06 FF CEILING PLAN	1	2000
M_Door-Interior-Single-Flush_Panel-Wood	D4	210	70	06 FF CEILING PLAN	1	2000
M_Door-Interior-Single-5_Panel_Vert-Wood	D5	208	100	02 GROUND FLOOR PLAN	1	3500
M_Door-Interior-Single-1_Panel-Wood	D6	210	90	02 GROUND FLOOR PLAN	1	4500
M_Door-Interior-Single-1_Panel-Wood	D6	210	90	06 FF CEILING PLAN	1	4500
Aluprof_MB-59-Slide_E_Alu_Sliding-Door-Fix-Slide-Slide-Slide-Slide-Fix_EN_R-00449	SD3	295	598	06 FF CEILING PLAN	1	15000
door2	SHUTTERS	290	350	06 FF CEILING PLAN	1	20000
door2	SHUTTERS	290	350	06 FF CEILING PLAN	1	20000
Grand total: 25						127500

Window Schedule							
Family	Type	Height	Width	Sill Height	Level	Count	Cost
Window-Casement-Triple-Side-Transom	W2	190	300	20	02 GROUND FLOOR PLAN	1	4000
Window-Sliding-Double.rfa plain mini	W4	95	120	115	02 GROUND FLOOR PLAN	1	2500
Window-triple FIXED.0002	W8	60	238	282	01 GROUND LVL	1	3000
Window-Sliding-Four PLAIN GLASS	W3	61	250	91	02 GROUND FLOOR PLAN	1	3500
Window-Sliding-Double.rfa plain mini	W4	95	120	115	02 GROUND FLOOR PLAN	1	2500
Window-Casement-Triple-Side-Transom	W2	190	300	20	02 GROUND FLOOR PLAN	1	4000
Window-Awning-Triple-Vertical.rfa PLAIN GLASS	W5	190	290	20	02 GROUND FLOOR PLAN	1	3500
Window-Sliding-Four SLIDING DOOR	SD1	210	350	0	02 GROUND FLOOR PLAN	1	12000
Window-Sliding-Four SLIDING DOOR	SD1	210	350	0	02 GROUND FLOOR PLAN	1	12000
Window-Sliding-Double.rfa plain mini	SD2	210	160	0	02 GROUND FLOOR PLAN	1	5000
Window-Casement-Triple-Side-Transom	W2	190	300	21	06 FF CEILING PLAN	1	4000
Window-Casement-Single_Left.rfa PLAIN GLASS	W6	61	50	150	06 FF CEILING PLAN	1	1500
Window-Casement-Single_Left.rfa PLAIN GLASS	W6	61	50	150	06 FF CEILING PLAN	1	1500
Window-Casement-Triple-Side-Transom	W1	190	250	21	06 FF CEILING PLAN	1	3000
Window-Awning-Triple-Vertical.rfa PLAIN GLASS	W5	190	290	21	06 FF CEILING PLAN	1	3500
Window-Sliding-Double.rfa plain mini	SD2	210	160	1	06 FF CEILING PLAN	1	5000
Window-Sliding-Double.rfa plain mini	W4	95	120	91	06 FF CEILING PLAN	1	2500
Window-Casement-Triple-Side-Transom	W1	190	250	20	06 FF CEILING PLAN	1	3000
Window-Casement-Single_Left.rfa PLAIN GLASS	W6	61	50	150	02 GROUND FLOOR PLAN	1	1500
Window-Casement-Single_Left.rfa PLAIN GLASS	W6	61	50	150	02 GROUND FLOOR PLAN	1	1500
Window-Casement-Single_Left.rfa PLAIN GLASS	W6	61	50	91	02 GROUND FLOOR PLAN	1	1500
Window-Sliding-Double.rfa plain mini	W7	61	80	91	02 GROUND FLOOR PLAN	1	2000
Grand total: 22							82500

GENERAL NOTES:

1. All dimensions are in centimeters unless otherwise stated.
2. Verify all dimensions on-site before proceeding with any work.
3. Any discrepancies in the drawings should be reported to the architect immediately.
4. Do not scale drawings. Use figured dimensions only.
5. Drawings to be read in conjunction with specifications, schedules, and other relevant drawings.
6. All materials and workmanship must comply with the relevant standards and codes.
7. The levels indicated are based on the site datum as per the project-specific reference.
8. This drawing is issued as per ISO 19650 standards for documentation and BIM compliance.

No.	Description	Date

COMMENTS

RESIDENTIAL PROJECT

DOOR & WINDOW SCHEDULE

A2 - 18

DRAWN BY	SAFA SHERIN
CHECKED BY	THEERTHA
APPROVED BY	THEERTHA
ISSUE DATE	09/23/24
SCALE 1 : 100	N

https://caddintl.com/

CADD INTERNATIONAL



1 View
1 : 1

GENERAL NOTES:

1. All dimensions are in centimeters unless otherwise stated.
2. Verify all dimensions on-site before proceeding with any work.
3. Any discrepancies in the drawings should be reported to the architect immediately.
4. Do not scale drawings. Use figured dimensions only.
5. Drawings to be read in conjunction with specifications, schedules, and other relevant drawings.
6. All materials and workmanship must comply with the relevant standards and codes.
7. The levels indicated are based on the site datum as per the project-specific reference.
8. This drawing is issued as per ISO 19650 standards for documentation and BIM compliance.

No.	Description	Date

COMMENTS

RESIDENTIAL PROJECT

VIEW

A2 - 19

DRAWN BY	SAFA SHERIN
CHECKED BY	THEERTHA
APPROVED BY	THEERTHA
ISSUE DATE	09/23/24
SCALE 1 : 100	N

https://caddintl.com/

CADD INTERNATIONAL