


AC LEGENDS	
	Return Diffuser
	Return Grill
	Exhaust Air Duct
	Fresh Air Duct

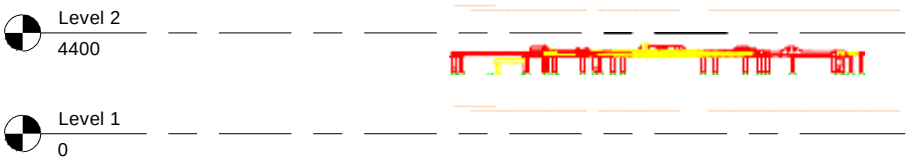

CADD INTERNATIONAL

No.	Description	Date

Owner


Project Name

VENTILATION 1

Project number	1
Date	13/07/2024
Drawn by	FAWAS I
Checked by	HELNI P R
Scale	As indicated

A101

10/07/2024 17:09:35

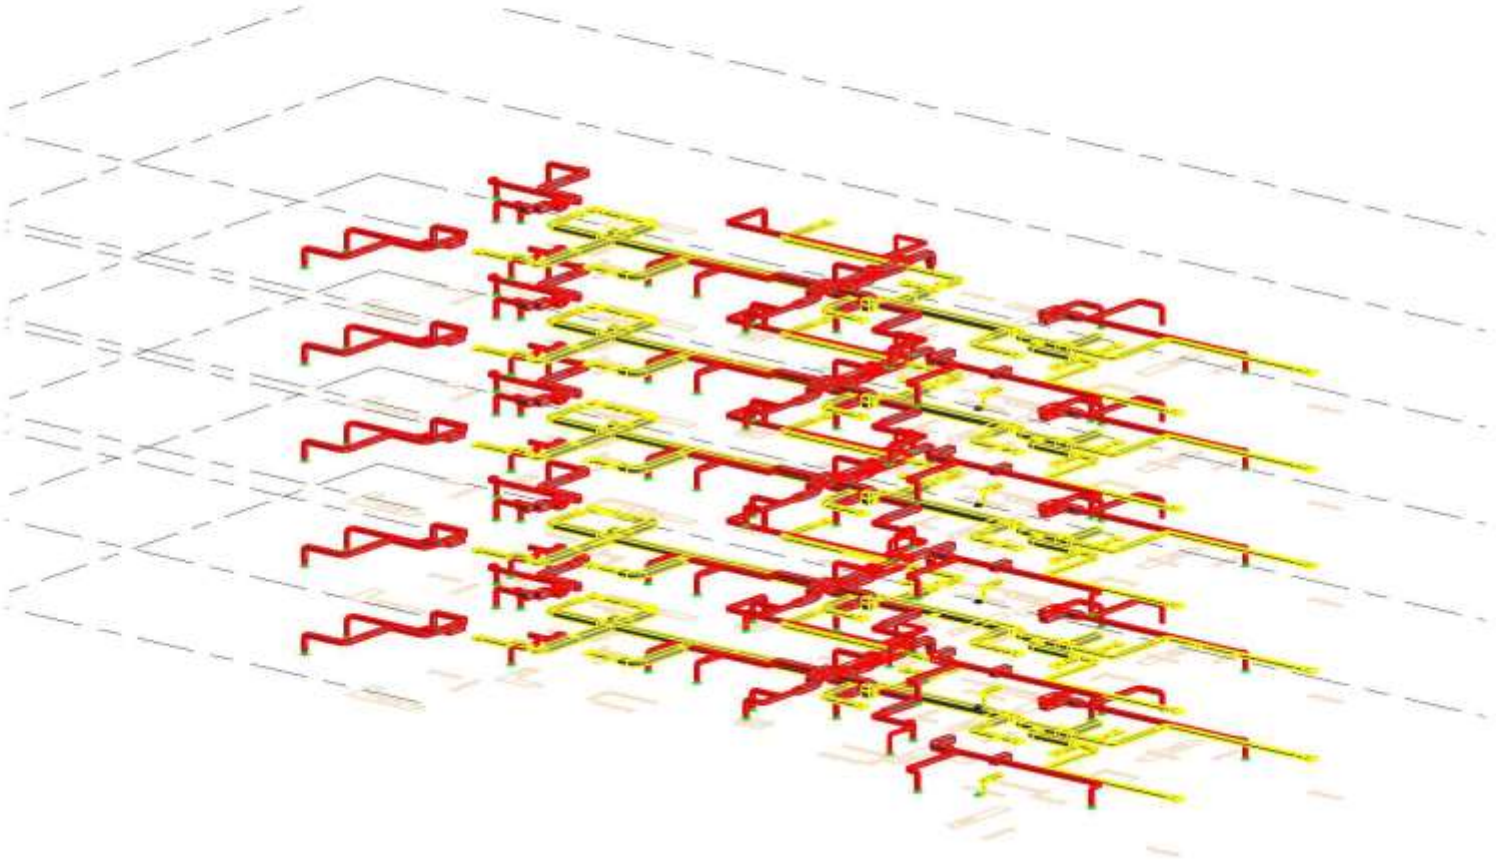

VENTILATION 3D

CADD INTERNATIONAL

No.	Description	Date

Owner

Project Name


VENTILATION 2

Project number	1
Date	13/07/2024
Drawn by	FAWAS I
Checked by	HELNI P R

A102


Scale As Indicated

10/07/2024 16:42:49

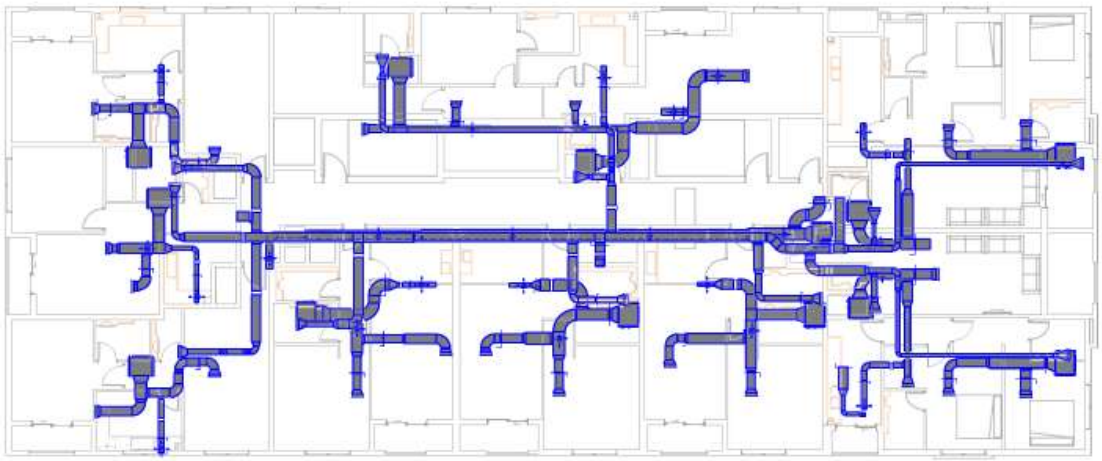

FLOOR PLAN AC

AC LEGENDS	
	Return Diffuser
	Supply Diffuser
	Return Grill
	Supply Grill
	Fan Coil Unit
	Fire Damper

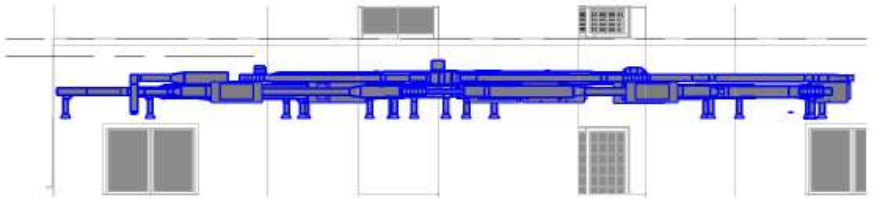

ELEVATION



SECTION VIEW

CADD INTERNATIONAL

No.	Description	Date

Owner


Project Name

HVAC 1

Project number	1
Date	13/07/2024
Drawn by	FAWAS I
Checked by	HELNI P R
Scale	As indicated

A103

11-07-2024 15:54:42

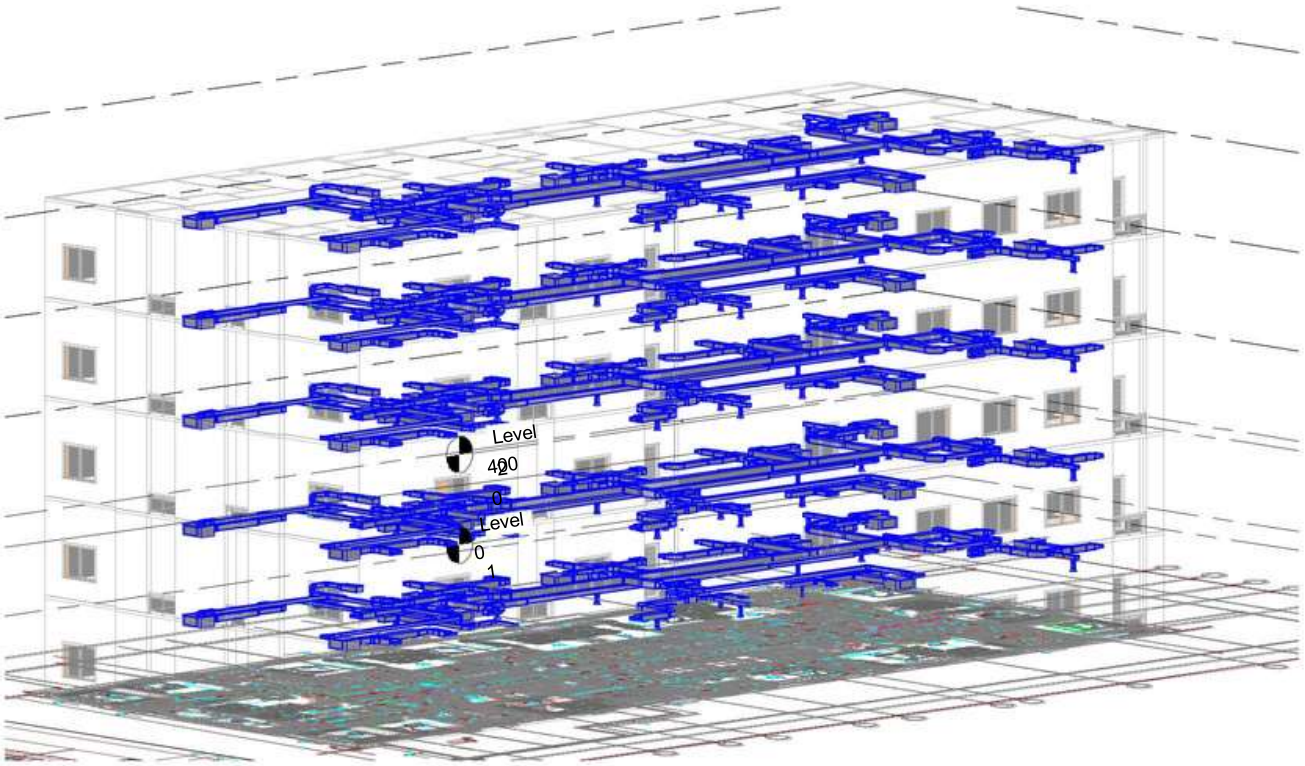

HVAC 3D

No.	Description	Date

Owner


Project Name

HVAC 2

Project number	1
Date	13/07/2024F
Drawn by	AWAS I
Checked by	HELNI P R
Scale	As Indicated

A104

11/07/2024 15:04:17

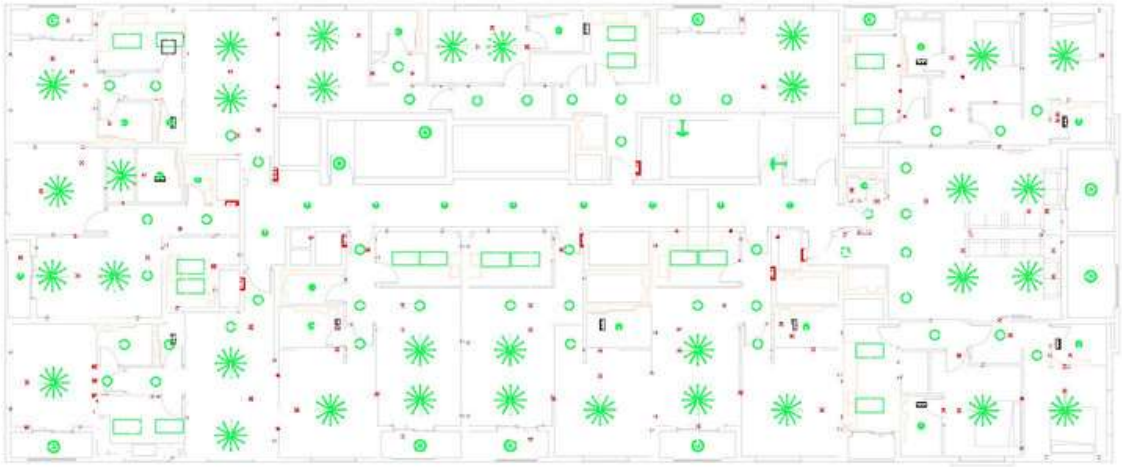


LIGHTING FLOOR PLAN

LIGHTING LEGENDS	
	SWITCH
	RECEPT A CLE
	CEILING LIGHT
	PARABOLIC LIGHT
	PENDEND LIGHT
	SCONCE LIGHT
	STUDIO LIGHT

Level 2

4000

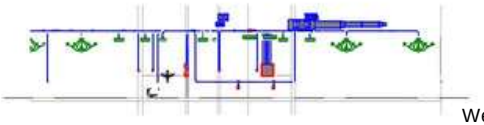

3 - L


Wevaetle

3r 8800

Level 1Level

0 0

SECTION VIEW

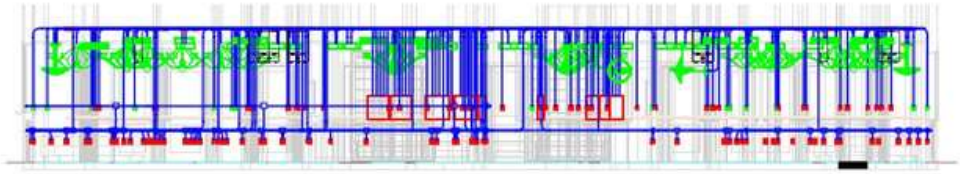

SIDE VIEW

CADD INTERNATIONAL

No	Description	Date
.		

Owner


Project Name

LIGHTING 1

Project number	1
Date	13/07/2024
Drawn by	FAWAS I
Checked by	HELNI P R
Scale	As indicated

A105

11/07/2024 16:03:45

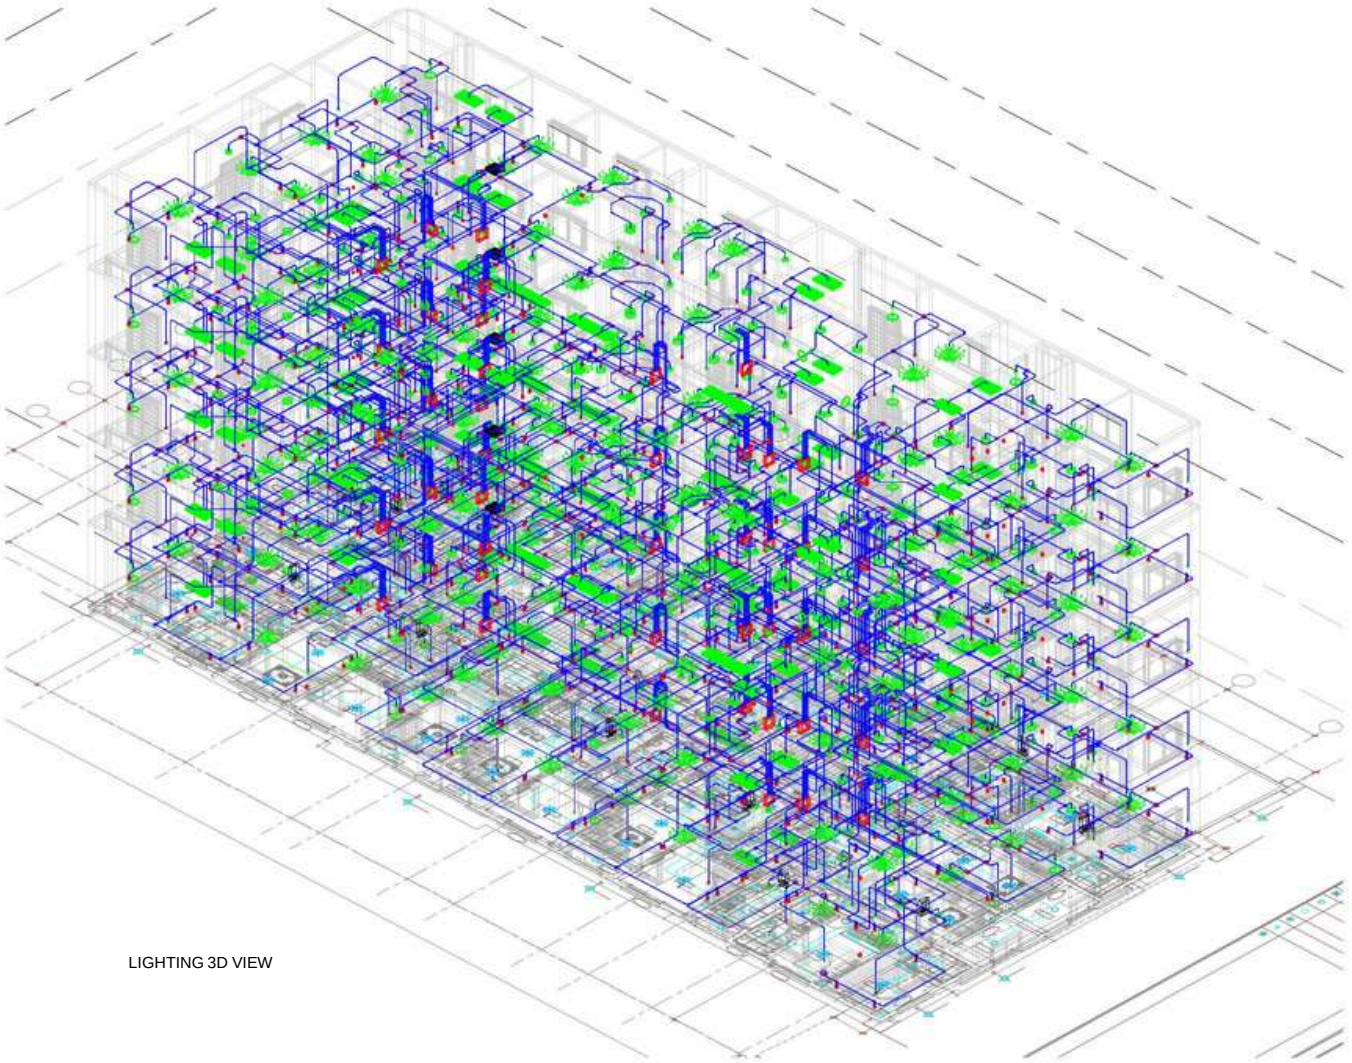

LIGHTING 3D VIEW

CADD INTERNATIONAL

No.	Description	Date

Owner

Project Name


LIGHTING 2

Project number	1
Date	13/07 2024
Drawn by	FAWAS I
Checked by	HELNI P R


A106

Scale As Indicated

11/07/2024 15:06:21

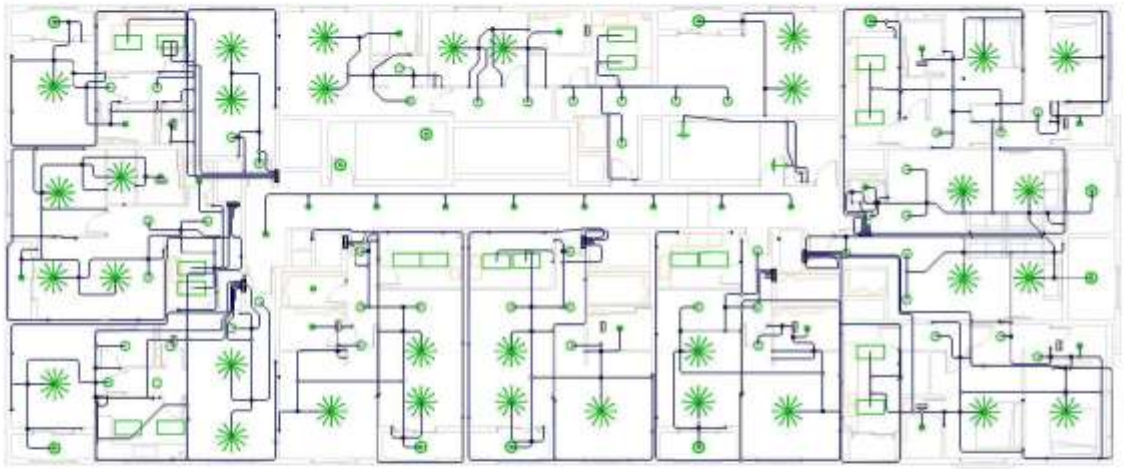

POWER PLAN FLOOR

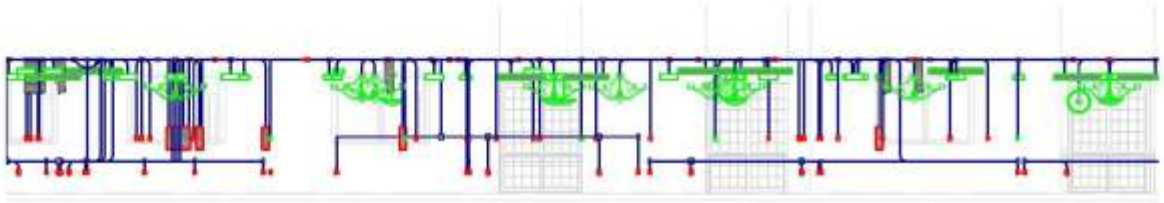

POWER ELEVATION

CADD INTERNATIONAL

No.	Description	Date

Owner


Project Name

POWER 1

Project number	1
Date	13/07/2024
Drawn by	FAWAS I
Checked by	HELNI P R
Scale	As Indicated

A107

12/07/2024 18:17:35

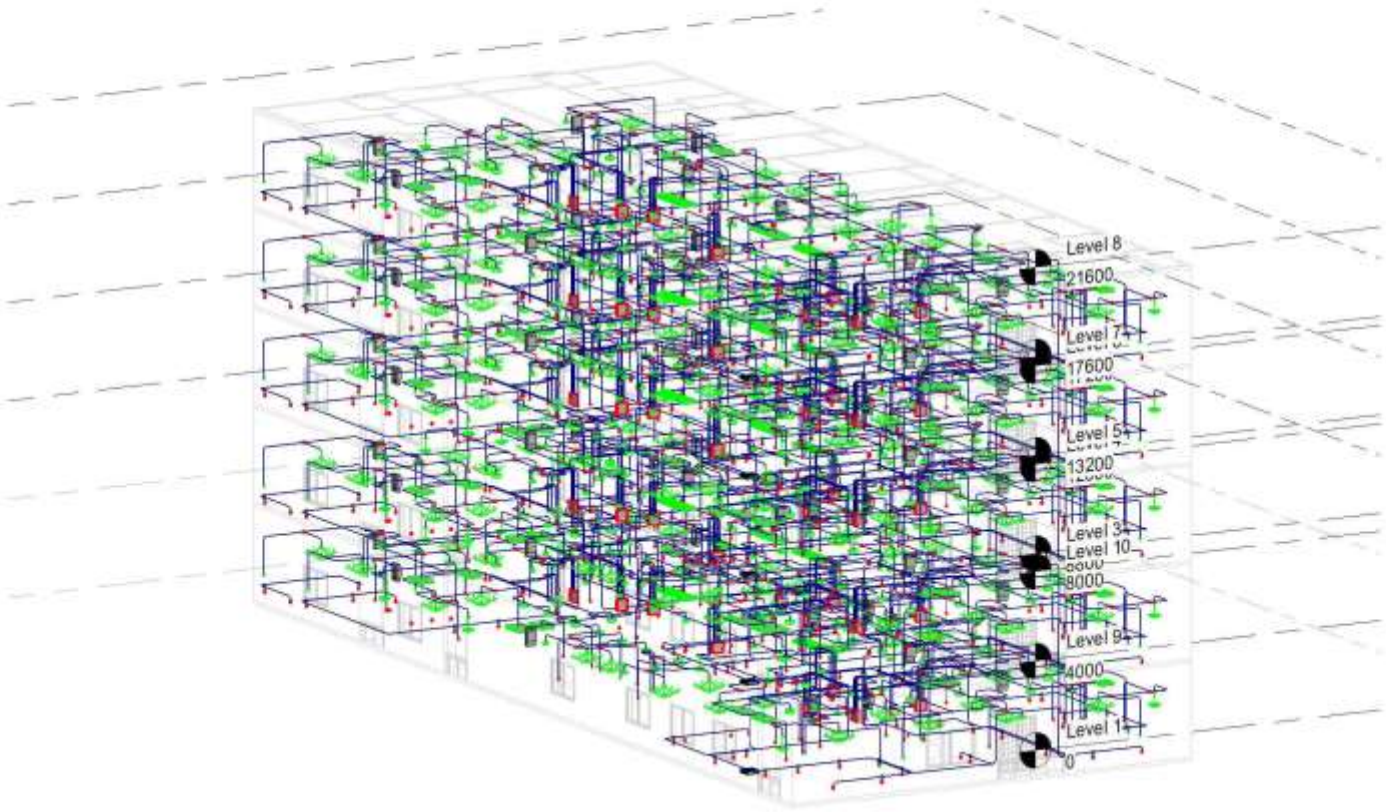

3D POWER

CADD INTERNATIONAL

No.	Description	Date

Owner


Project Name

POWER 2

Project number	1
Date	13/07/2024
Drawn by	FAWAS I
Checked by	HELNI P R
Scale	As Indicated


A108

12/07/2024 17:51:06

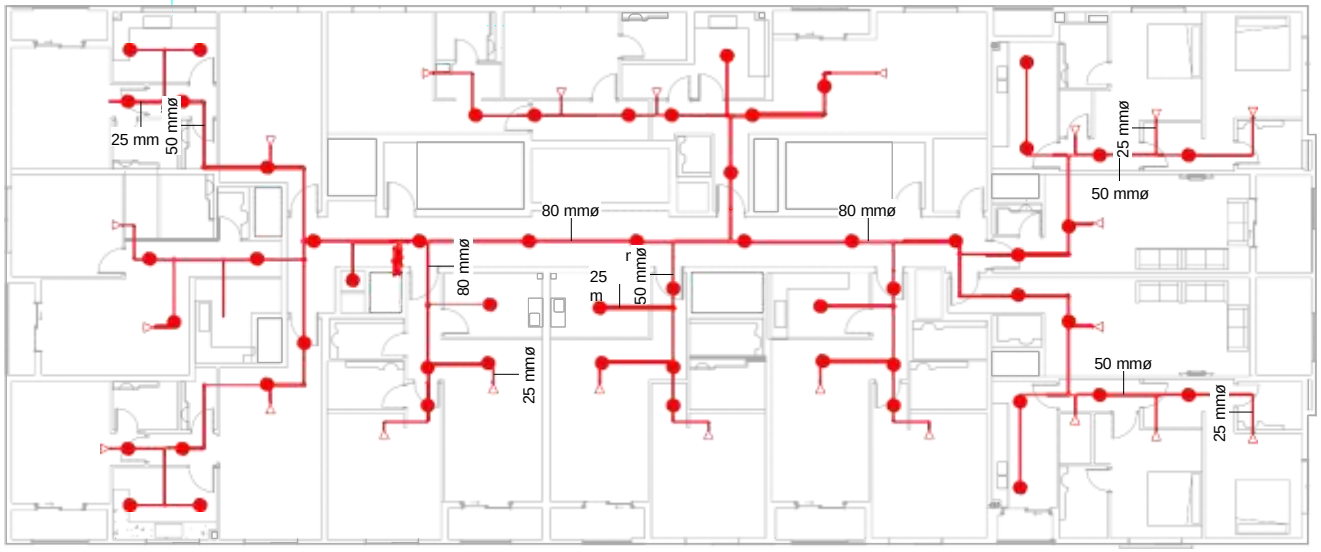


FIRE FLOOR PLAN

LIGHTING LEGENDS	
▷	SPRINKLER HORI SIDE WALL
ı	SPRINKLER PENDENT
▪	BUTTERFLY VALVE
⋈	GATE VALVE
●	PRESSURE GAUGE
∞	FLOW DETECTOR SWITCH

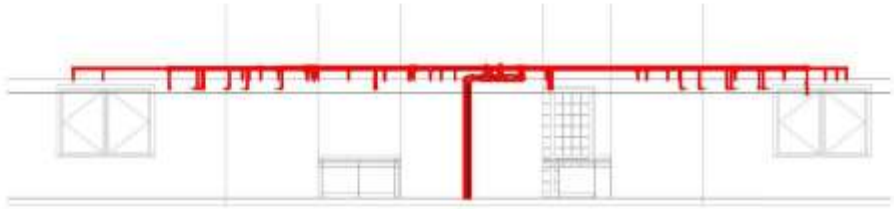

FIRE SIDE VIEW

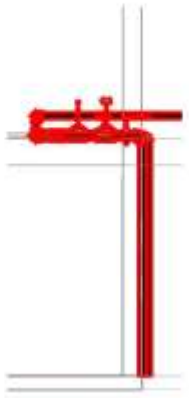

SECTION VIEW

CADD INTERNATIONAL

No.	Description	Date

Owner

Project Name


FIRE 1

Project number	01
Date	13/07/2024
Drawn by	FAWAS I
Checked by	HELNI P R

A109

Scale As indicated

12/07/2024 16:30:21

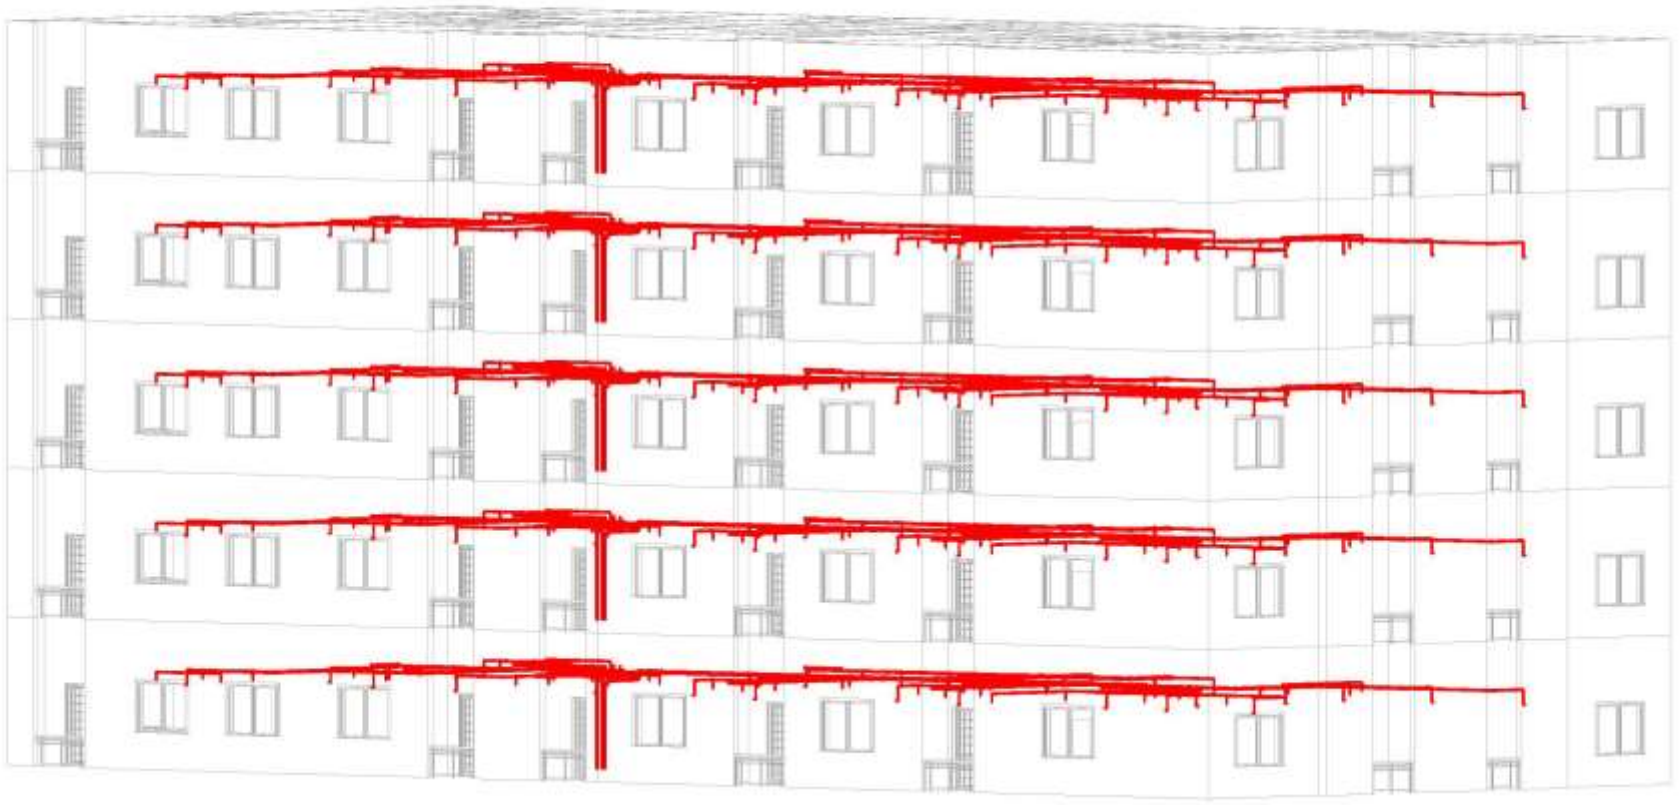

FIRE 3D

CADD INTERNATIONAL

No.	Description	Date

Owner

Project Name


FIRE 2


Project number	01
Date	13/07/2024
Drawn by	FAWAS I
Checked by	HELNI P R


A110

Scale As Indicated

12/07/2024 16:43:05

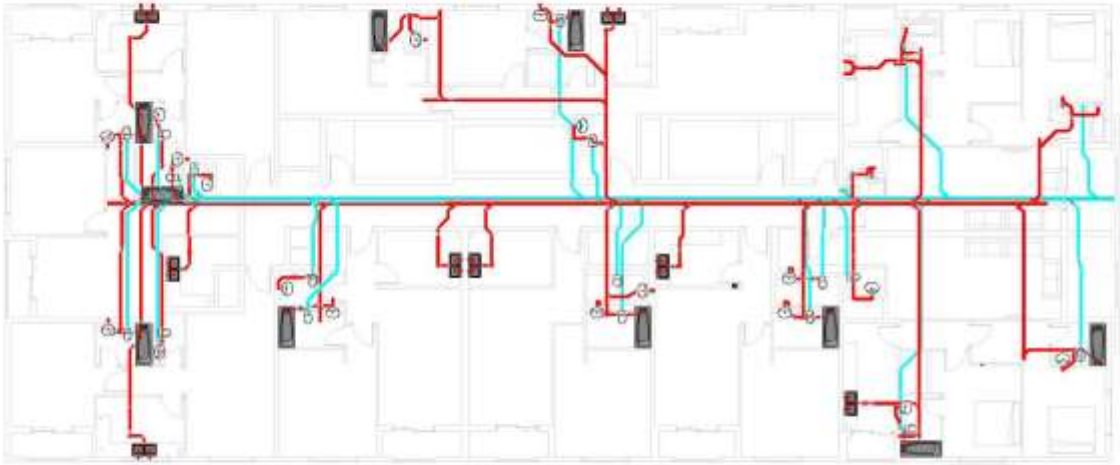

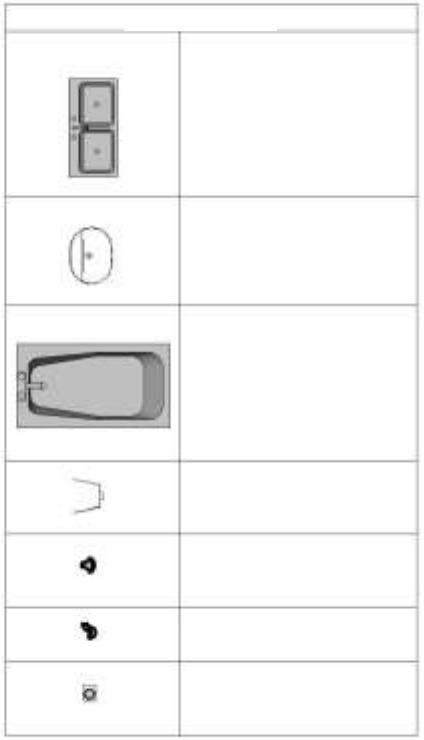

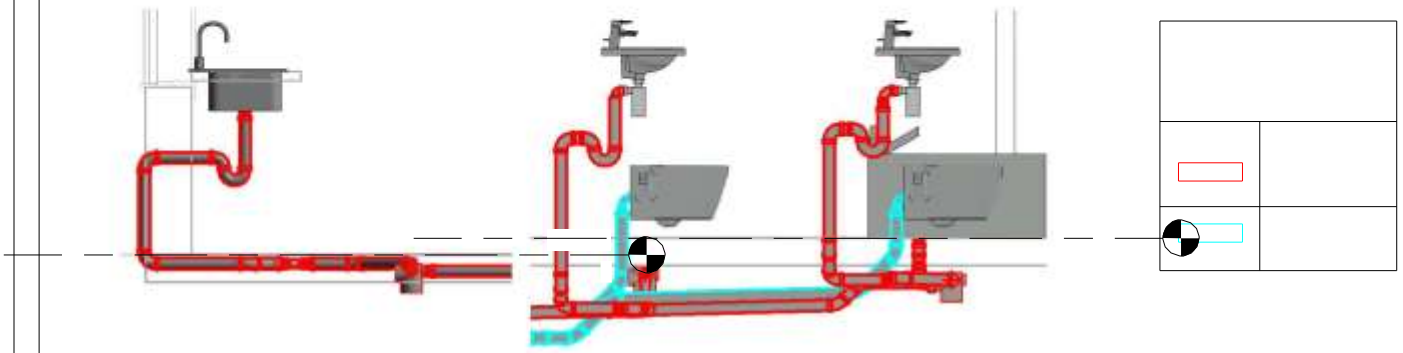

CADD INTERNATIONAL

No.	Description	Date

Owner


Project Name

SANITATION 1


Project number	1
Date	13/07/2024
Drawn by	FAWAS I
Checked by	HELNI P R
Scale	As indicated

A111

12/07/2024 3:09:14 PM

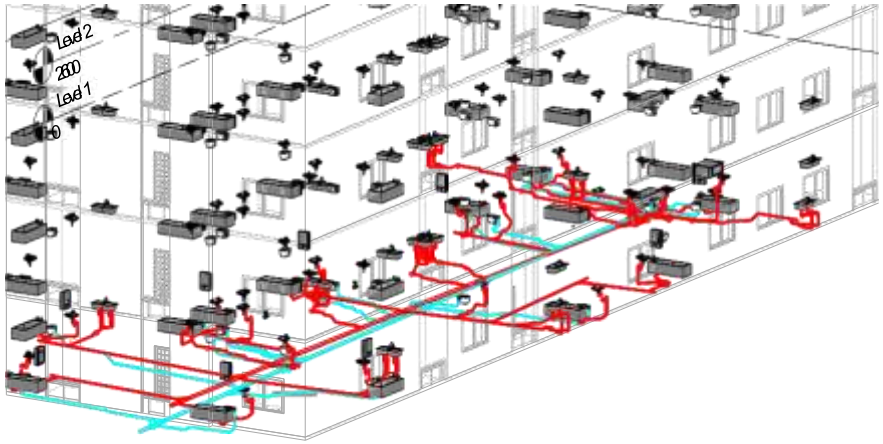

PLUMBING 3D

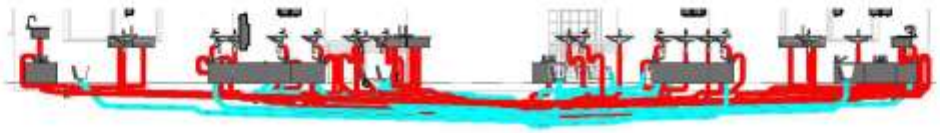

PLUMBING EAST VIEW

CADD INTERNATIONAL

No.	Description	Date

Owner


Project Name

SANITATION 2

Project number	1
Date	13/07/2024
Drawn by	FAWAS I
Checked by	HELNI PR
Scale	As Indicated

A112

12/07/2024 3:55:57 PM

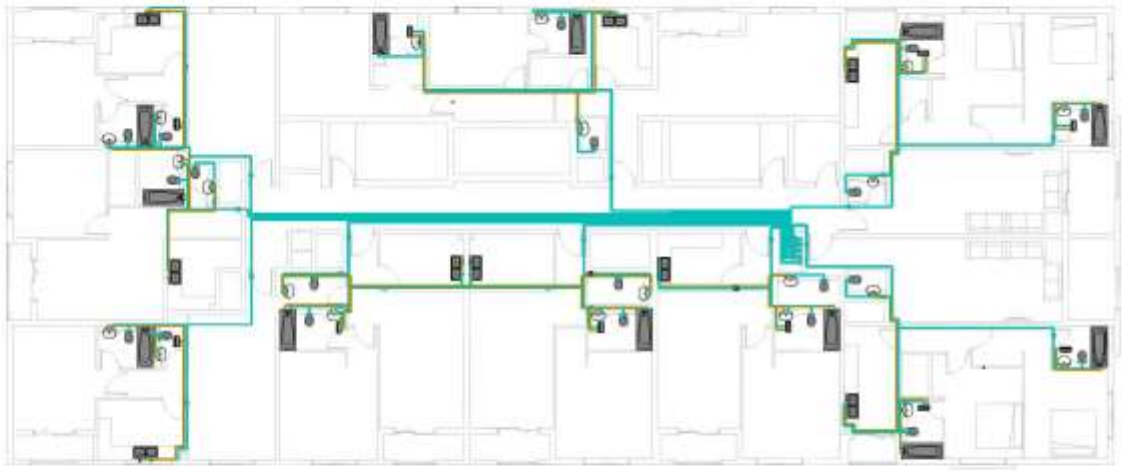


FLOOR PLAN WATER

PLUMBING LEGEND	
	DOUBLE KITCHEN SINK
	LAVATORY OVAL
	BATH TUB
	BIDET
	WATER HEATER
	GATE VALVE



SECTION VIEW WATER SUPPLY

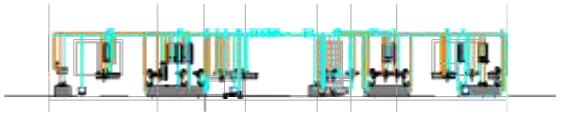

ELEVATION

CADD INTERNATIONAL

No.	Description	Date

Owner


Project Name

WATER SUPPLY 1

Project number	1
Date	13/07/2024
Drawn by	FAWAS I
Checked by	HELNI P R
Scale	As indicated

A113

12/07/2024 4:49:50 PM

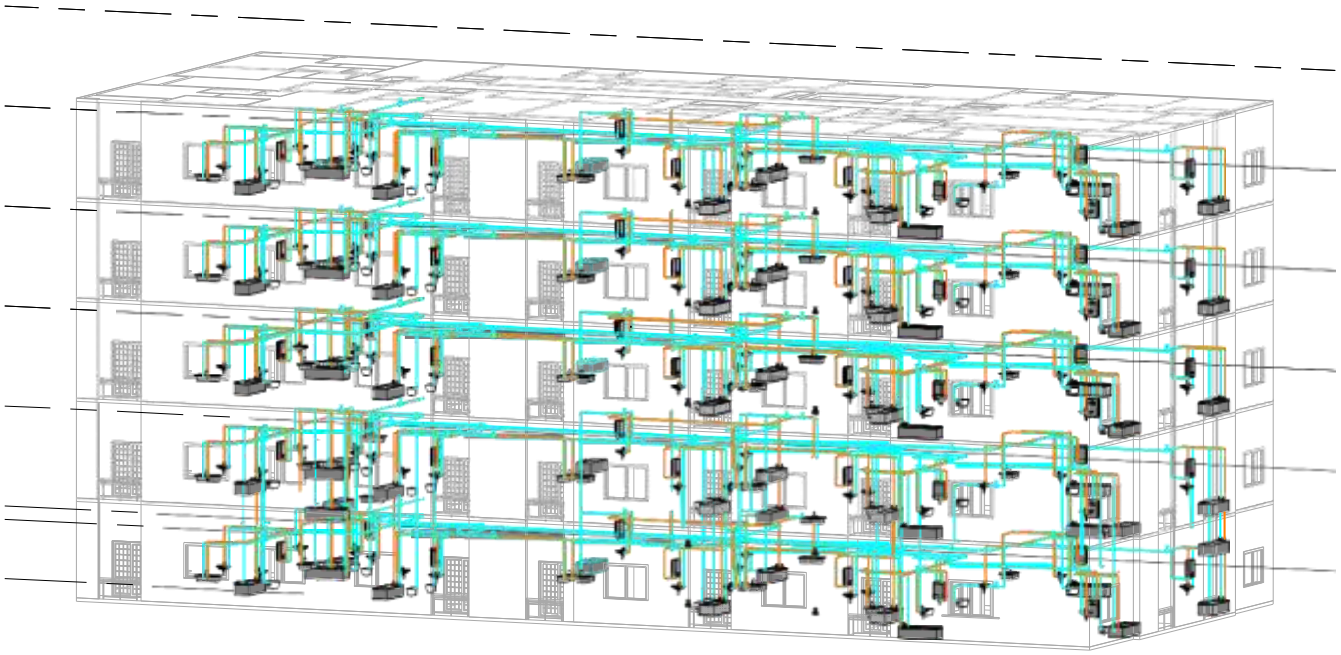

WATER SUPPLY 3D

CADD INTERNATIONAL

No.	Description	Date

Owner

Project Name

WATER SUPPLY 2

Project number	1
Date	13/07/2024
Drawn by	FAWAS I
Checked by	HELNI PR

A114

Scale As Indicated

12/07/2024 4:06:48 PM