CADD INTERNATIONAL

No.	Description	Date

DRAWING BY:
SITHARA SHAMSEEN

COVER SHEET

Project number	01	A01
Date	10/05/2024	
Guided by	SISRA.P .S	
Checked by	SISIRA.P .S	Scale

SHEET LIST

COVER SHEET	A01	SITE	A15	FFL FURNITURE	A29
SHEET LIST	A02	SITE PLAN REALISTIC	A16	FFL COLOUR LEGEND	A30
RENDERED VIEW 1	A03	SITE SHADED	A17	FFL 3D VIEW	A31
RENDERED VIEW 2	A04	GL WALL DETAILS	A18	EAST ELEVATION SHADED	A32
RENDERED VIEW 3	A05	GL DOOR AND WINDOW	A19	NORTH ELEVATION SHADED	A33
RENDERED VIEW 4	A06	GL FLOOR FINISHING	A20	SOUTH ELEVATION SHADED	A34
RENDERED VIEW 5	A07	GL FURNITURE	A21	WEST ELEVATION SHADED	A35
RENDERED VIEW 6	A08	GL COLOUR FILL LEGEND	A22	SECTION 3D VIEW	A36
RENDERED VIEW 7	A09	GL 3D VIEW	A23	DOOR SCHEDULE	A37
RENDERED VIEW 8	A10	FFL HIDDEN LINE	A24	WINDOW SCHEDULE	A38
RENDERED VIEW 9	A11	FFL SHADED	A25	DOOR LEGEND	A39
RENDERED VIEW 10	A12	FFL WALL DETAILS	A26	FURNITURE LEGEND	A40
RENDERED VIEW 11	A13	FFL DOOR AND WINDOW	A27	WINDOW LEGEND	A41
RENDERED VIEW 12	A14	FFL FLOOR FINISHING	A28	MATERIAL TAKEOFF	A42

CADD INTERNATIONAL

No.	Description	Date

DRAWING BY:
SITHARA SHAMSEEN

SHEET LIST

Project number	01
Date	10/05/2024
Guided by	SISRA.P .S
Checked by	SISIRA.P .S

A02

Scale

1 **RENDERED VIEW**

1 : 1

CADD INTERNATIONAL

No.	Description	Date

DRAWING BY:
SITHARA SHAMSEEN

RENDERED VIEW 1

Project number	01
Date	10/05/2024
Guided by	SISRA.P .S
Checked by	SISIRA.P .S

A03

Scale 1 : 1

2 **RENDERED VIEW**

1 : 1

CADD INTERNATIONAL

No.	Description	Date

DRAWING BY:
SITHARA SHAMSEEN

RENDERED VIEW 2

Project number	01
Date	10/05/2024
Guided by	SISRA.P .S
Checked by	SISIRA.P .S

A04

Scale 1 : 1

3 **RENDERED VIEW**

1 : 1

CADD INTERNATIONAL

No.	Description	Date

DRAWING BY:
SITHARA SHAMSEEN

RENDERED VIEW 3

Project number	01
Date	10/05/2024
Guided by	SISRA.P .S
Checked by	SISIRA.P .S

A05

Scale 1 : 1

4 **RENDERED VIEW**

1 : 1

CADD INTERNATIONAL

No.	Description	Date

DRAWING BY:
SITHARA SHAMSEEN

RENDERED VIEW 4

Project number	01
Date	10/05/2024
Guided by	SISRA.P .S
Checked by	SISIRA.P .S

A06

Scale 1 : 1

5 **RENDERED VIEW**

1 : 1

CADD INTERNATIONAL

No.	Description	Date

DRAWING BY:
SITHARA SHAMSEEN

RENDERED VIEW 5

Project number	01
Date	10/05/2024
Guided by	SISRA.P .S
Checked by	SISIRA.P .S

A07

Scale 1 : 1

6 **RENDERED VIEW**

1 : 1

CADD INTERNATIONAL

No.	Description	Date

DRAWING BY:
SITHARA SHAMSEEN

RENDERED VIEW 6

Project number	01
Date	10/05/2024
Guided by	SISRA.P .S
Checked by	SISIRA.P .S

A08

Scale 1 : 1

7 **RENDERED VIEW**

1 : 1

CADD INTERNATIONAL

No.	Description	Date

DRAWING BY:
SITHARA SHAMSEEN

RENDERED VIEW 7

Project number	01
Date	10/05/2024
Guided by	SISRA.P .S
Checked by	SISIRA.P .S

A09

Scale 1 : 1

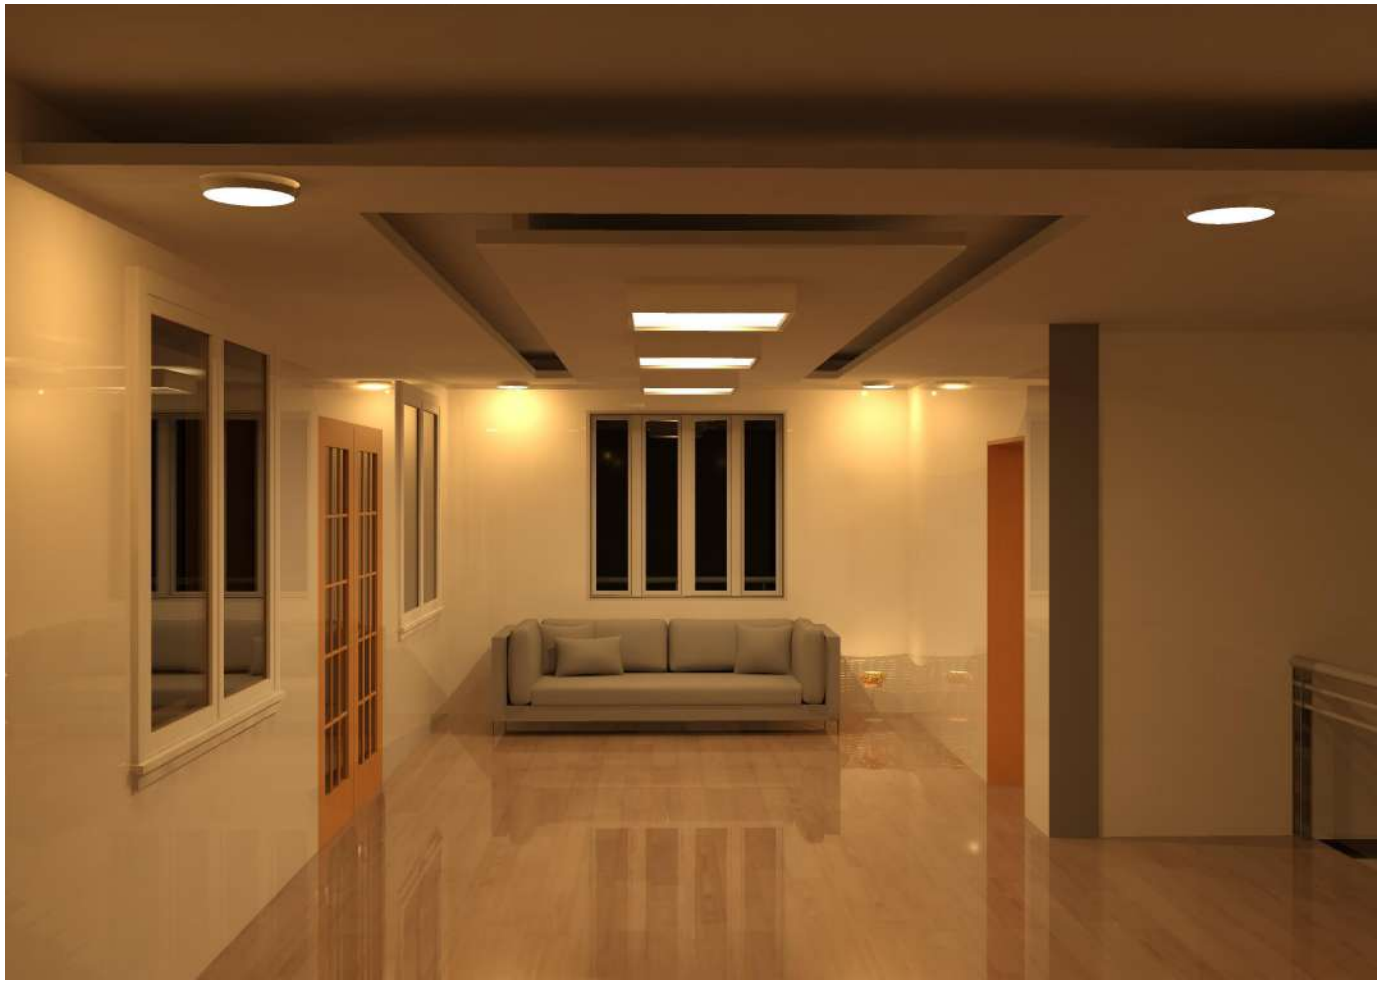

8 **RENDERED VIEW**

1 : 1

CADD INTERNATIONAL

No.	Description	Date

DRAWING BY:
SITHARA SHAMSEEN

RENDERED VIEW 8

Project number	01
Date	10/05/2024
Guided by	SISRA.P .S
Checked by	SISIRA.P .S

A10

Scale 1 : 1

9 **RENDERED VIEW**

1 : 1

CADD INTERNATIONAL

No.	Description	Date

DRAWING BY:
SITHARA SHAMSEEN

RENDERED VIEW 9

Project number	01
Date	10/05/2024
Guided by	SISRA.P .S
Checked by	SISIRA.P .S

A11

Scale 1 : 1

10 **RENDERED VIEW**

1 : 1

CADD INTERNATIONAL

No.	Description	Date

DRAWING BY:
SITHARA SHAMSEEN

RENDERED VIEW 10

Project number	01
Date	10/05/2024
Guided by	SISRA.P .S
Checked by	SISIRA.P .S

A12

Scale 1 : 1

11 **RENDERED VIEW**

1 : 1

CADD INTERNATIONAL

No.	Description	Date

DRAWING BY:
SITHARA SHAMSEEN

RENDERED VIEW 11

Project number	01
Date	10/05/2024
Guided by	SISRA.P .S
Checked by	SISIRA.P .S

A13

Scale 1 : 1

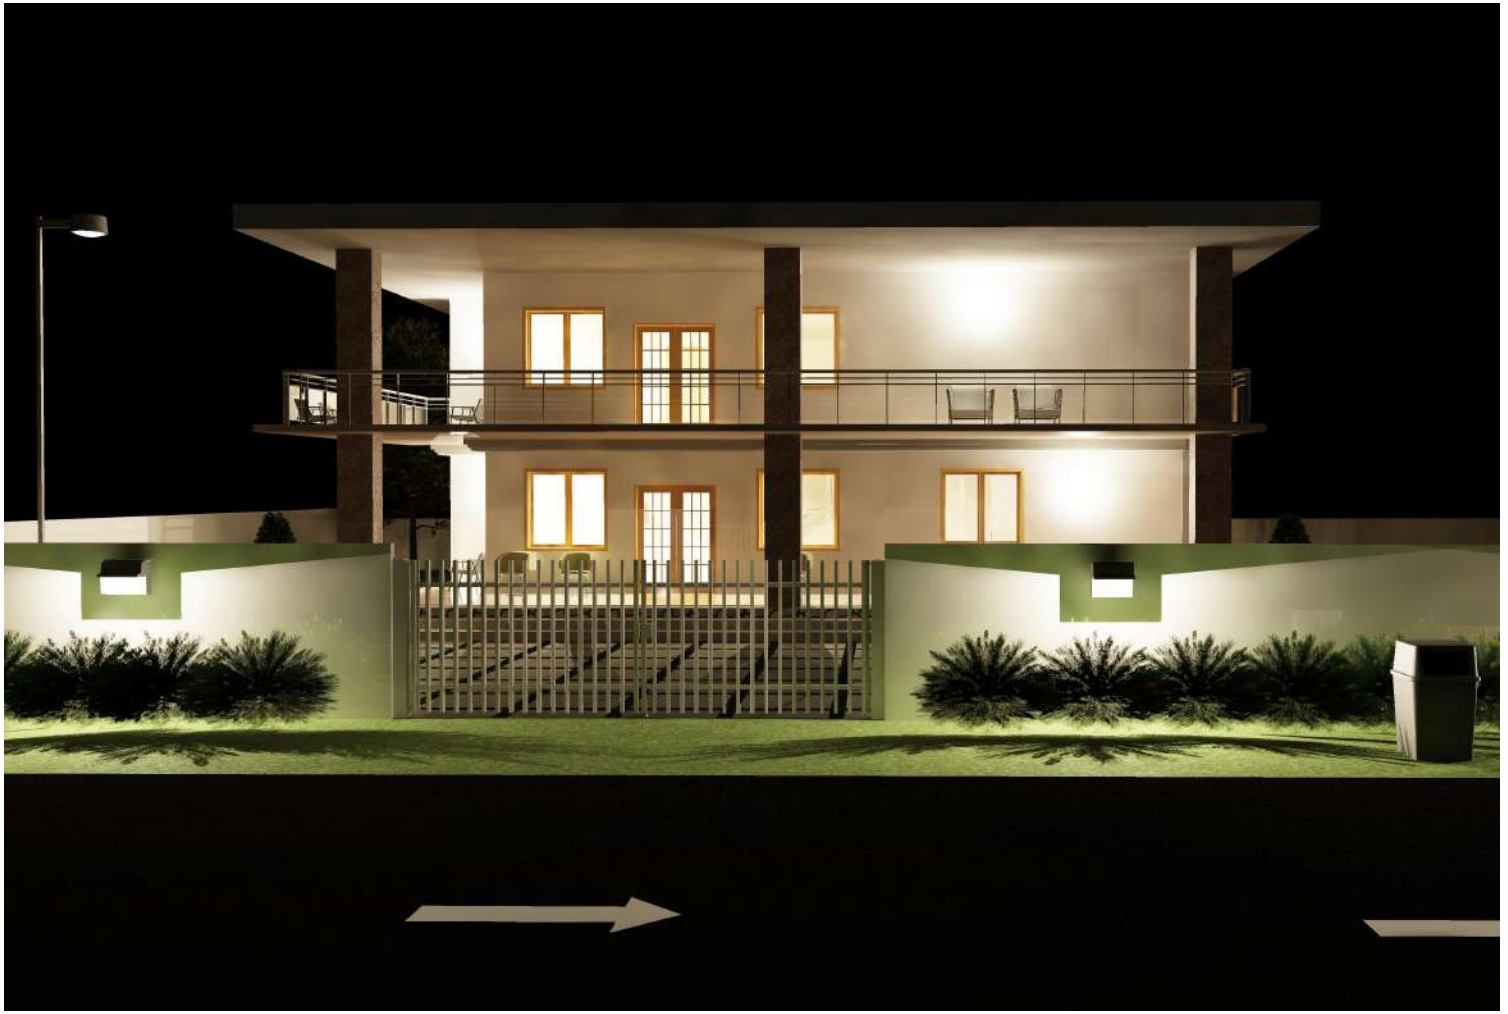

12 **RENDERED VIEW**

1 : 1

CADD INTERNATIONAL

No.	Description	Date

DRAWING BY:
SITHARA SHAMSEEN

RENDERED VIEW 12

Project number	01
Date	10/05/2024
Guided by	SISRA.P .S
Checked by	SISIRA.P .S

A14

Scale 1 : 1

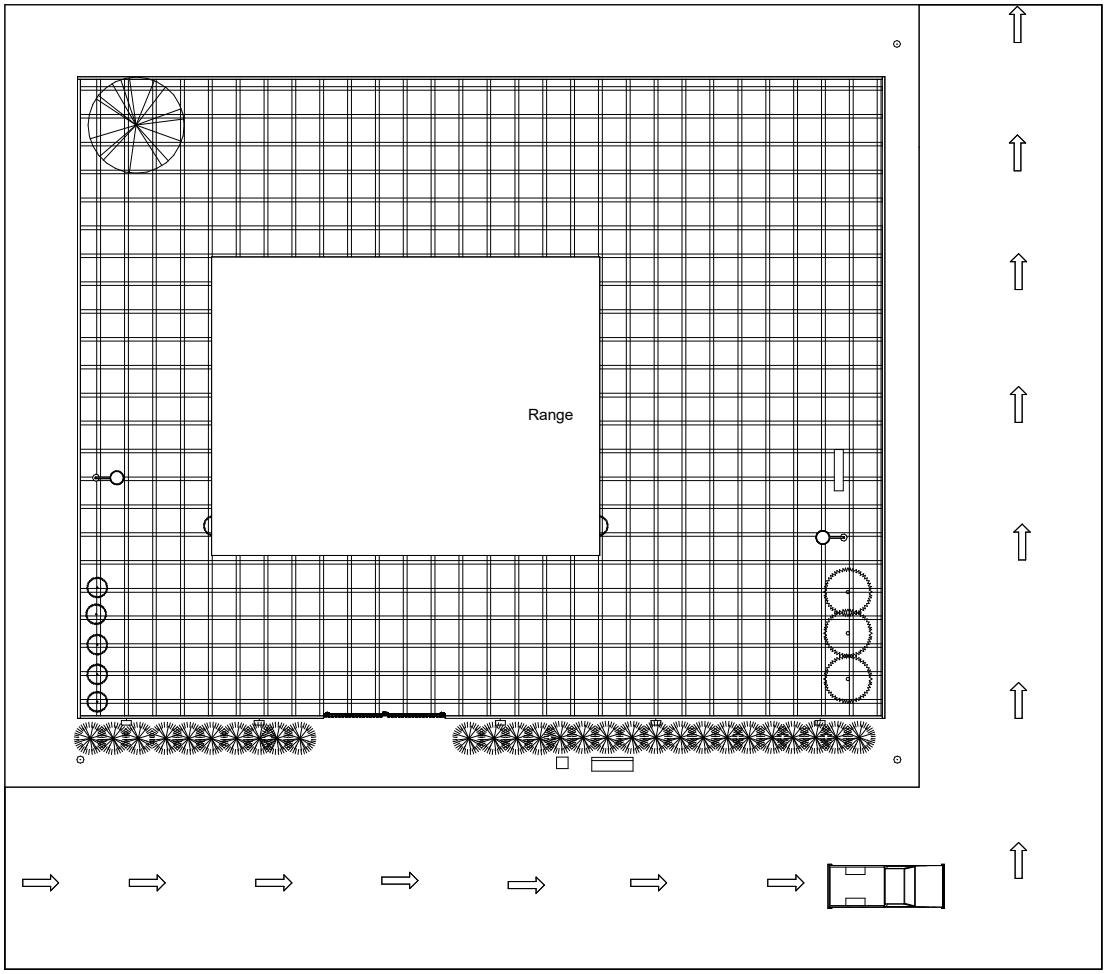

1 Site

1 : 200

CADD INTERNATIONAL

No.	Description	Date

DRAWING BY:
SITHARA SHAMSEEN

SITE

Project number	01	A15
Date	10/05/2024	
Guided by	SISRA.P .S	
Checked by	SISIRA.P .S	Scale 1 : 200

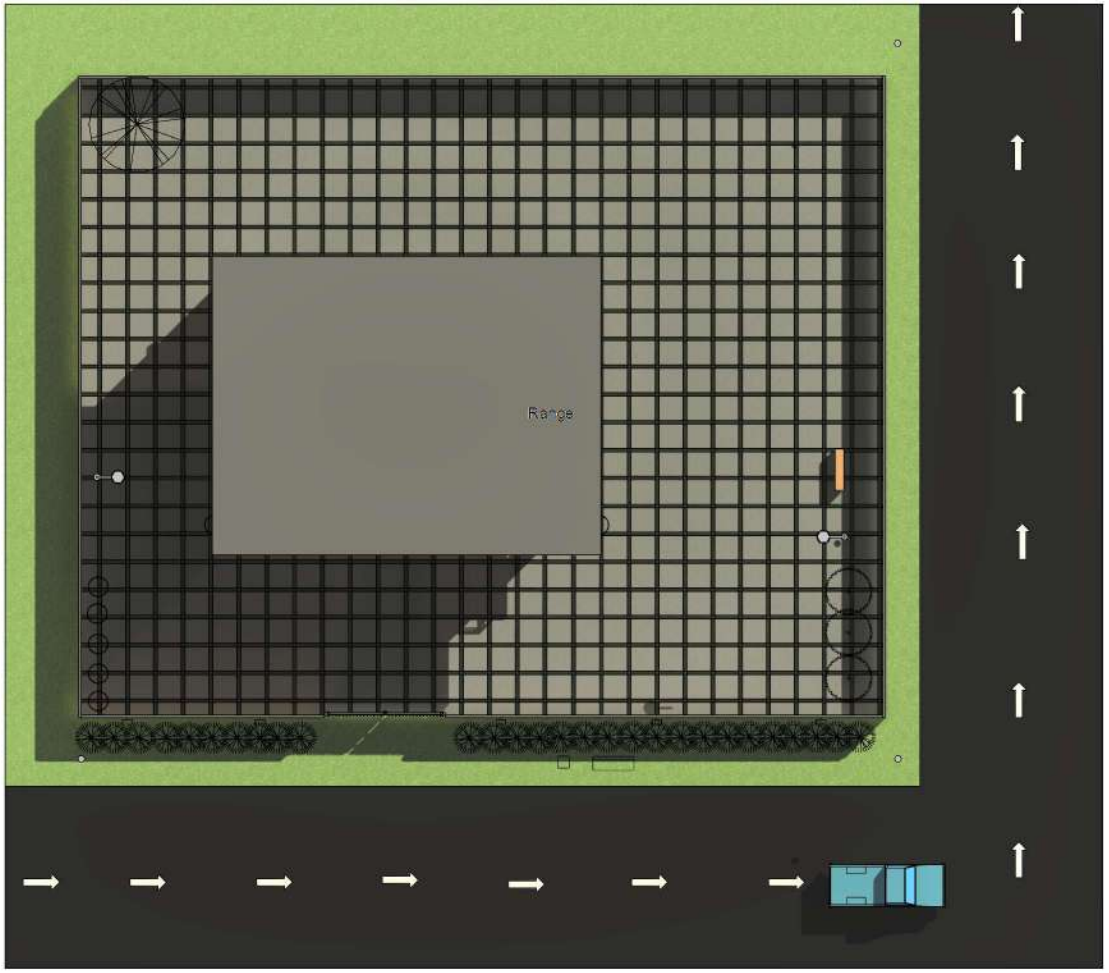

2 SITE PLAN REALISTIC

1 : 200

CADD INTERNATIONAL

No.	Description	Date

DRAWING BY:
SITHARA SHAMSEEN

SITE PLAN REALISTIC

Project number	01
Date	10/05/2024
Guided by	SISRA.P .S
Checked by	SISIRA.P .S

A16

Scale 1 : 200

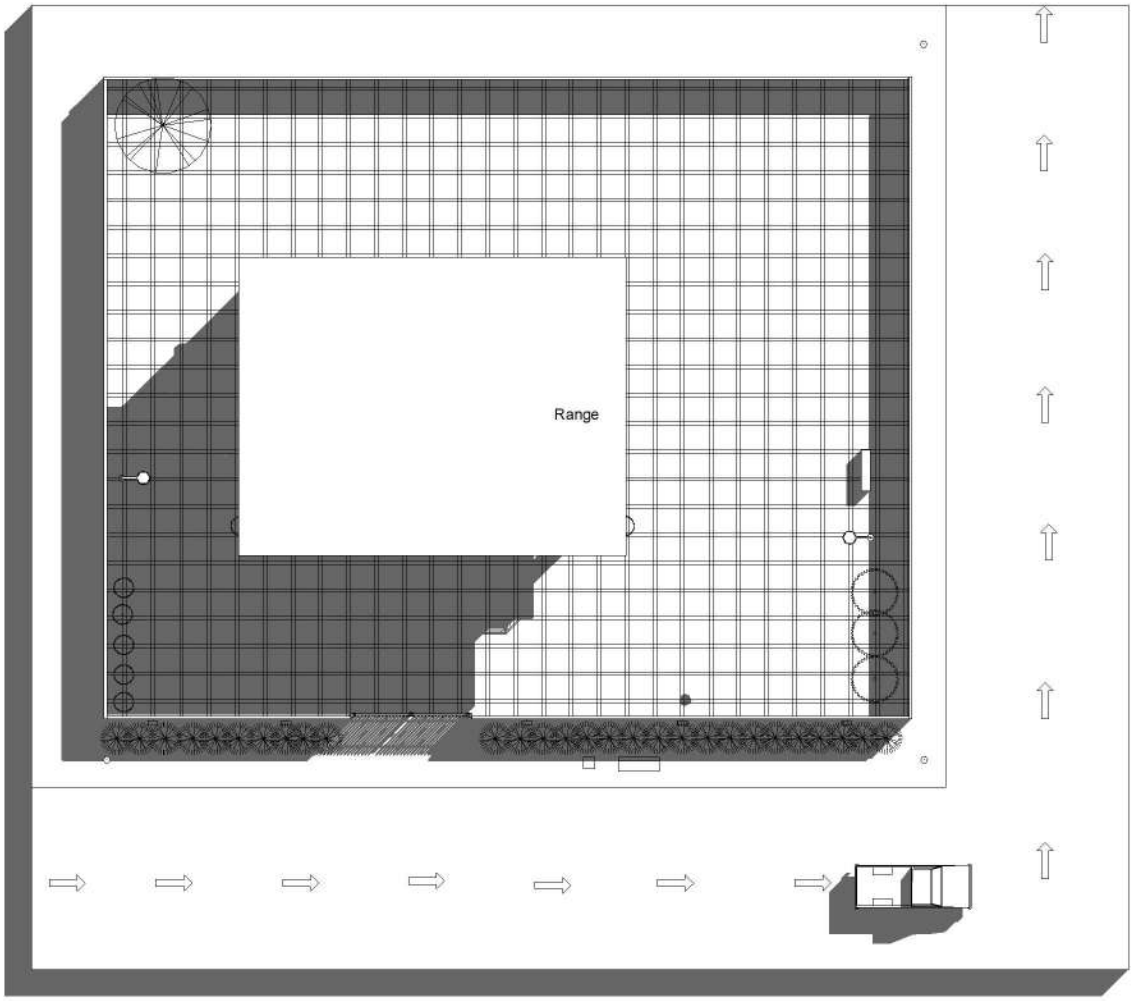

3 SITE SHADED

1 : 200

CADD INTERNATIONAL

No.	Description	Date

DRAWING BY:
SITHARA SHAMSEEN

SITE SHADED

Project number	01
Date	10/05/2024
Guided by	SISRA.P .S
Checked by	SISIRA.P .S

A17

Scale 1 : 200

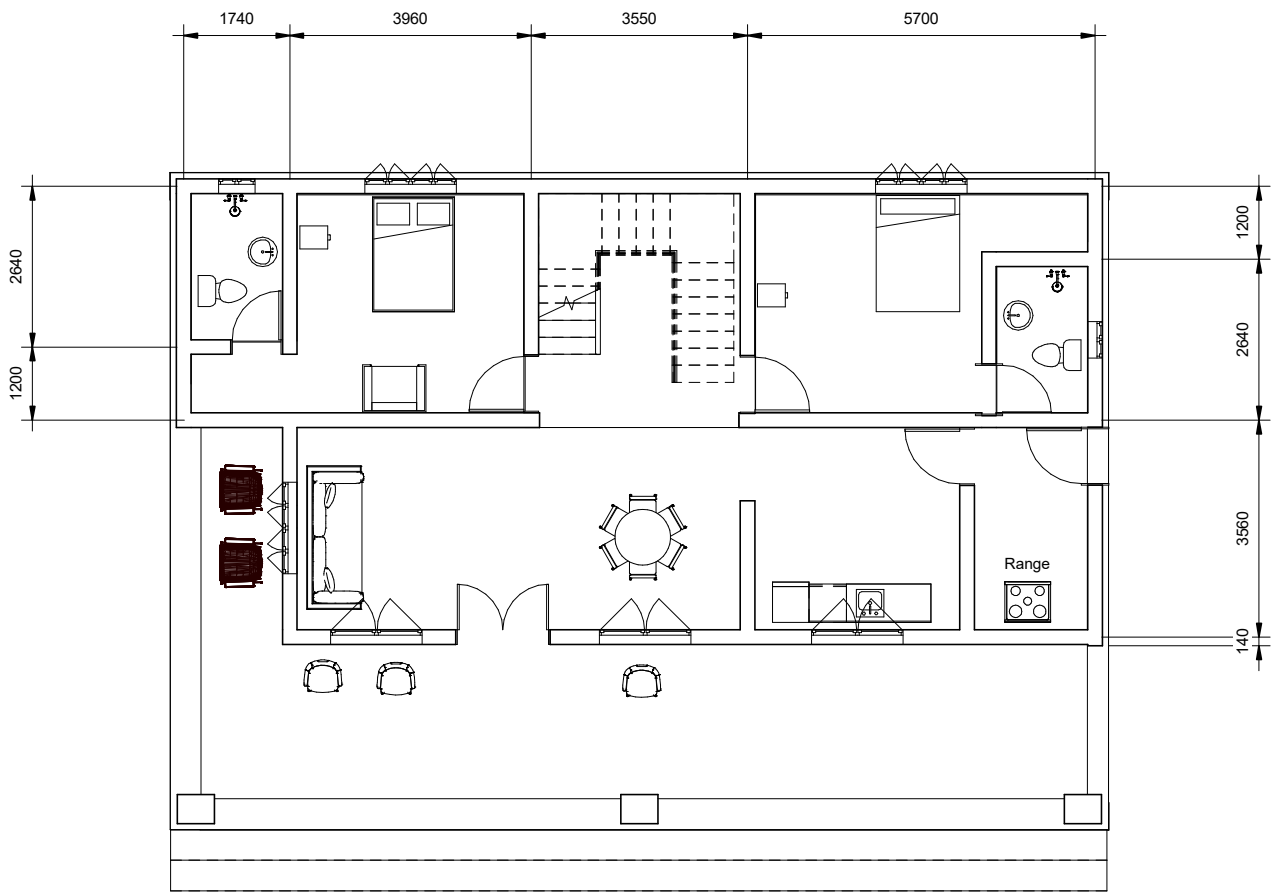

4 GL WALL DETAILS

1 : 75

CADD INTERNATIONAL

No.	Description	Date

DRAWING BY:
SITHARA SHAMSEEN

GL WALL DETAILS

Project number	01
Date	10/05/2024
Guided by	SISRA.P .S
Checked by	SISIRA.P .S

A18

Scale 1 : 75

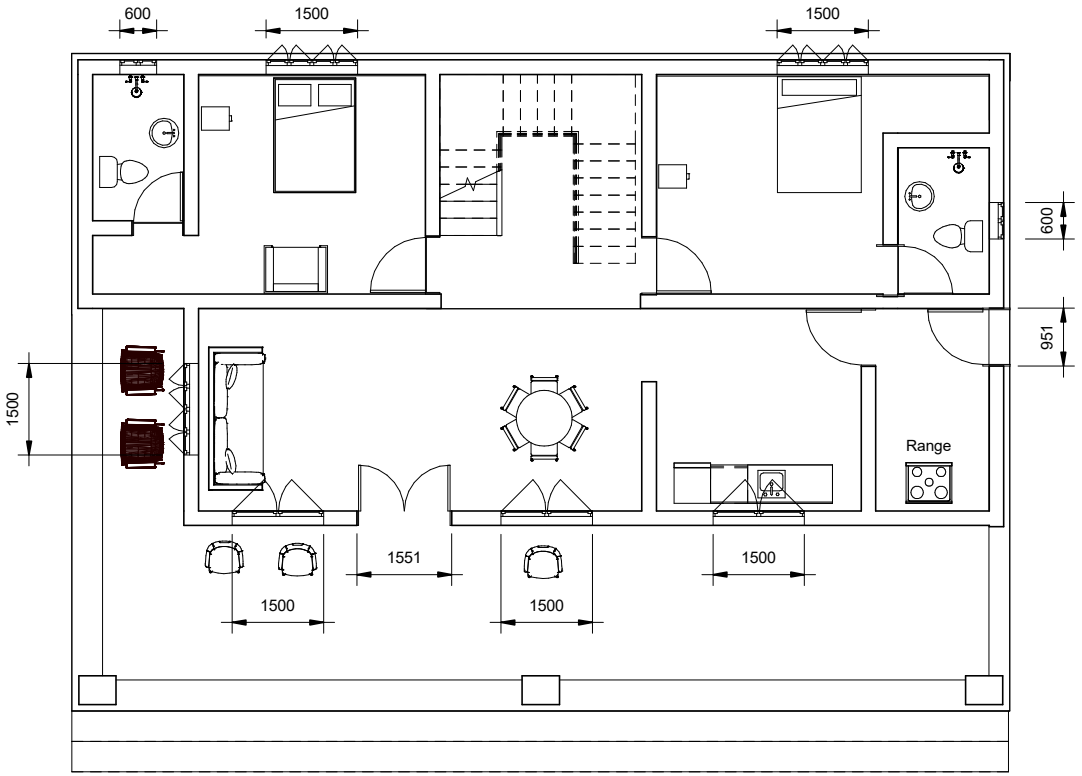

1 GL DOOR AND WINDOW

1 : 75

CADD INTERNATIONAL

No.	Description	Date

DRAWING BY:
SITHARA SHAMSEEN

GL DOOR AND WINDOW

Project number	01
Date	10/05/2024
Guided by	SISRA.P .S
Checked by	SISIRA.P .S

A19

Scale 1 : 75

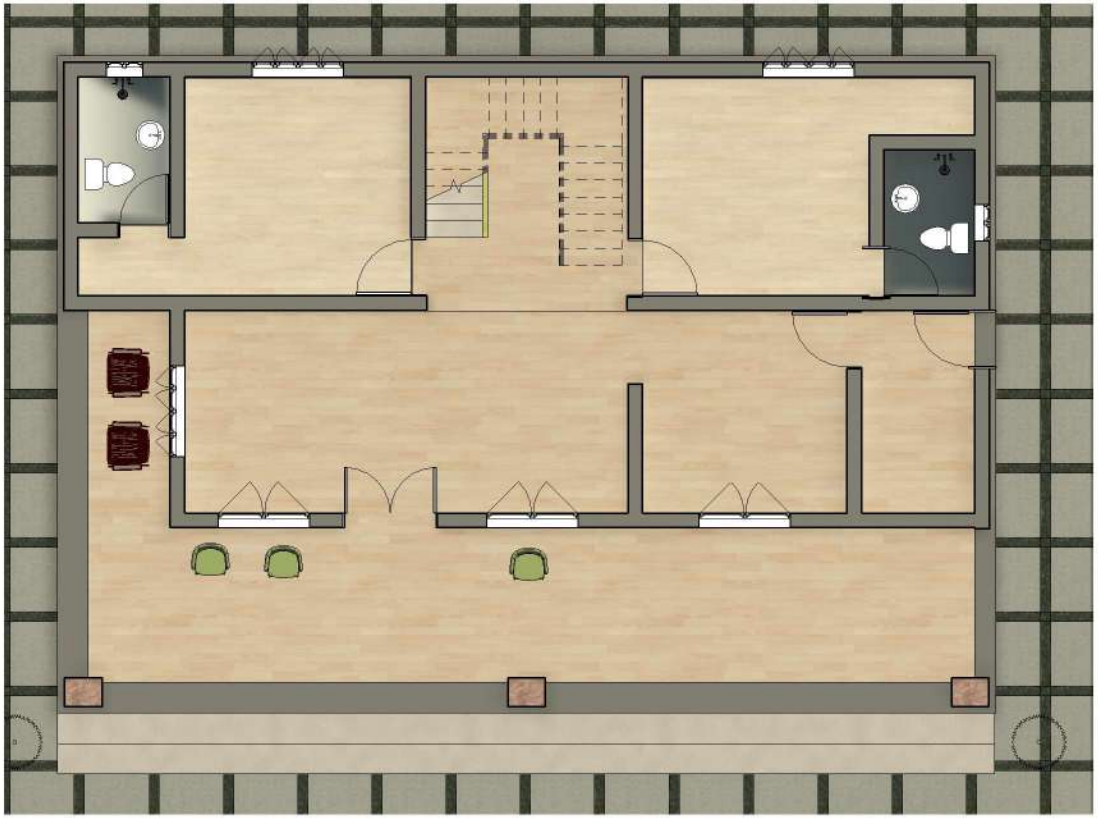

5 GL FLOOR FINISHING

1 : 75

CADD INTERNATIONAL

No.	Description	Date

DRAWING BY:
SITHARA SHAMSEEN

GL FLOOR FINISHING

Project number	01
Date	10/05/2024
Guided by	SISRA.P .S
Checked by	SISIRA.P .S

A20

Scale 1 : 75

6 GL FURNITURE

1 : 75

CADD INTERNATIONAL

No.	Description	Date

DRAWING BY:
SITHARA SHAMSEEN

GL FURNITURE

Project number	01
Date	10/05/2024
Guided by	SISRA.P .S
Checked by	SISIRA.P .S

A21

Scale 1 : 75

Room Legend

- Bathroom
- Bed room1
- Bed room 2
- Kitchen
- Living room
- Sitout
- Stair room
- WA

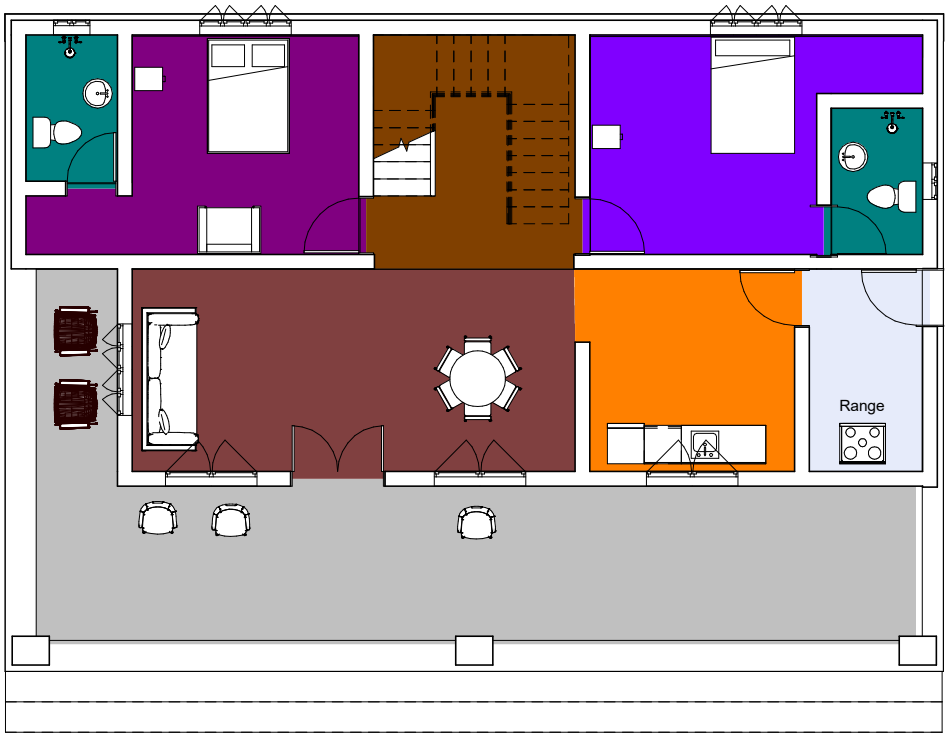

7 GL COLOUR FILL LEGEND

1 : 75

CADD INTERNATIONAL

No.	Description	Date

DRAWING BY: SITHARA SHAMSEEN

GL COLOUR FILL LEGEND

Project number	01
Date	10/05/2024
Guided by	SISRA.P .S
Checked by	SISIRA.P .S

A22

Scale 1 : 75

8 GL 3D VIEW

1 : 1

CADD INTERNATIONAL

No.	Description	Date

DRAWING BY:
SITHARA SHAMSEEN

GL 3D VIEW

Project number	01
Date	10/05/2024
Guided by	SISRA.P .S
Checked by	SISIRA.P .S

A23

Scale 1 : 1

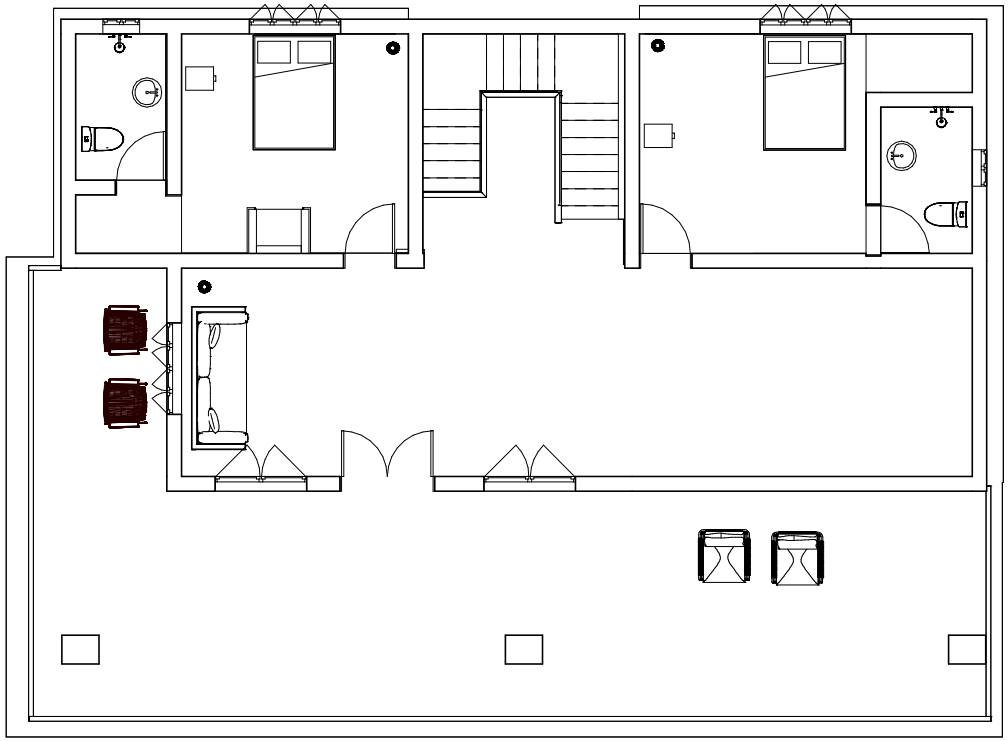

9 FFL HIDDEN LINE

1 : 75

CADD INTERNATIONAL

No.	Description	Date

DRAWING BY:
SITHARA SHAMSEEN

FFL HIDDEN LINE

Project number	01
Date	10/05/2024
Guided by	SISRA.P .S
Checked by	SISIRA.P .S

A24

Scale 1 : 75

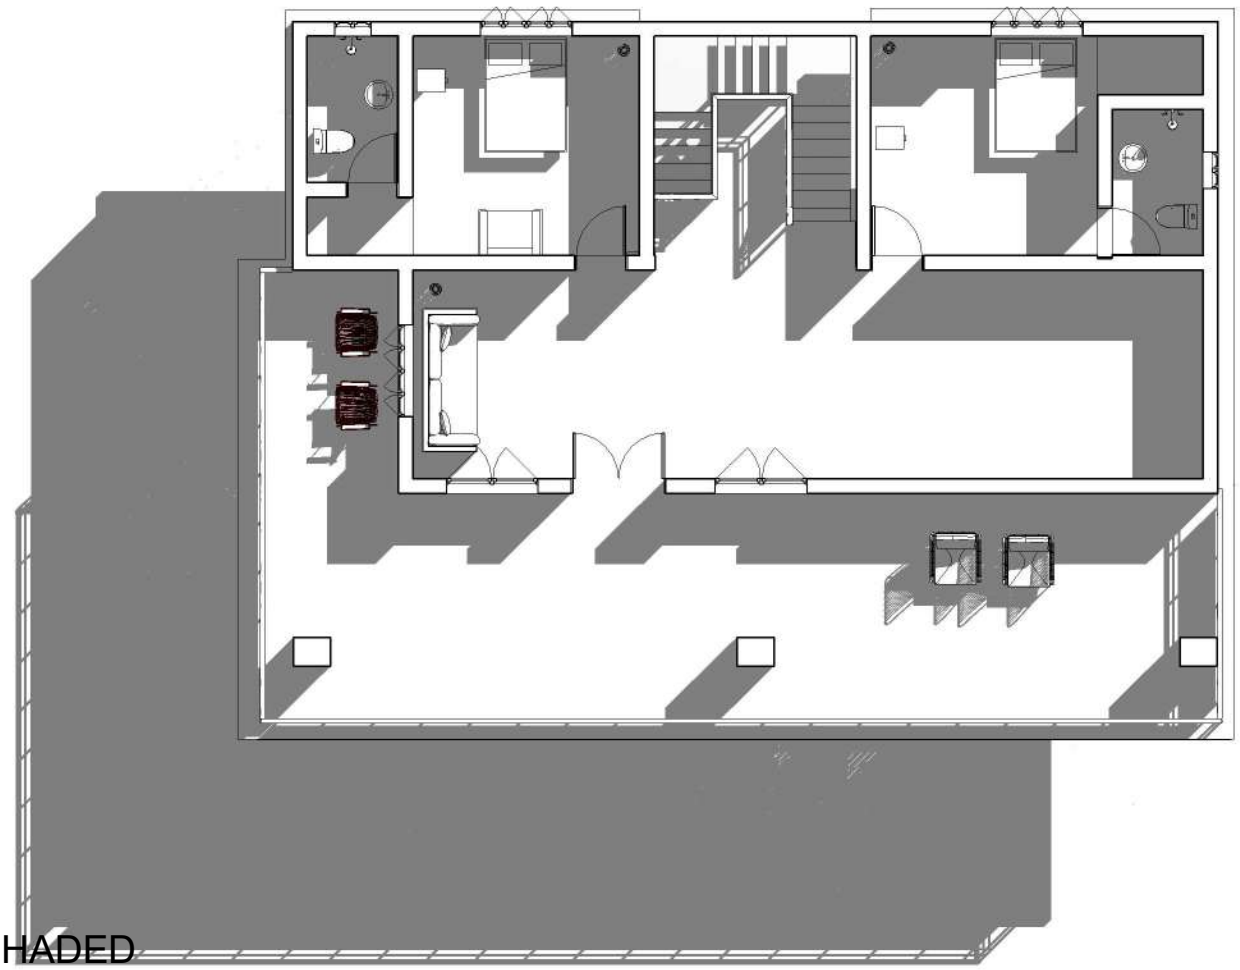

10 FFL SHADED

1 : 75

CADD INTERNATIONAL

No.	Description	Date

DRAWING BY:
SITHARA SHAMSEEN

FFL SHADED

Project number	01
Date	10/05/2024
Guided by	SISRA.P .S
Checked by	SISIRA.P .S

A25

Scale 1 : 75

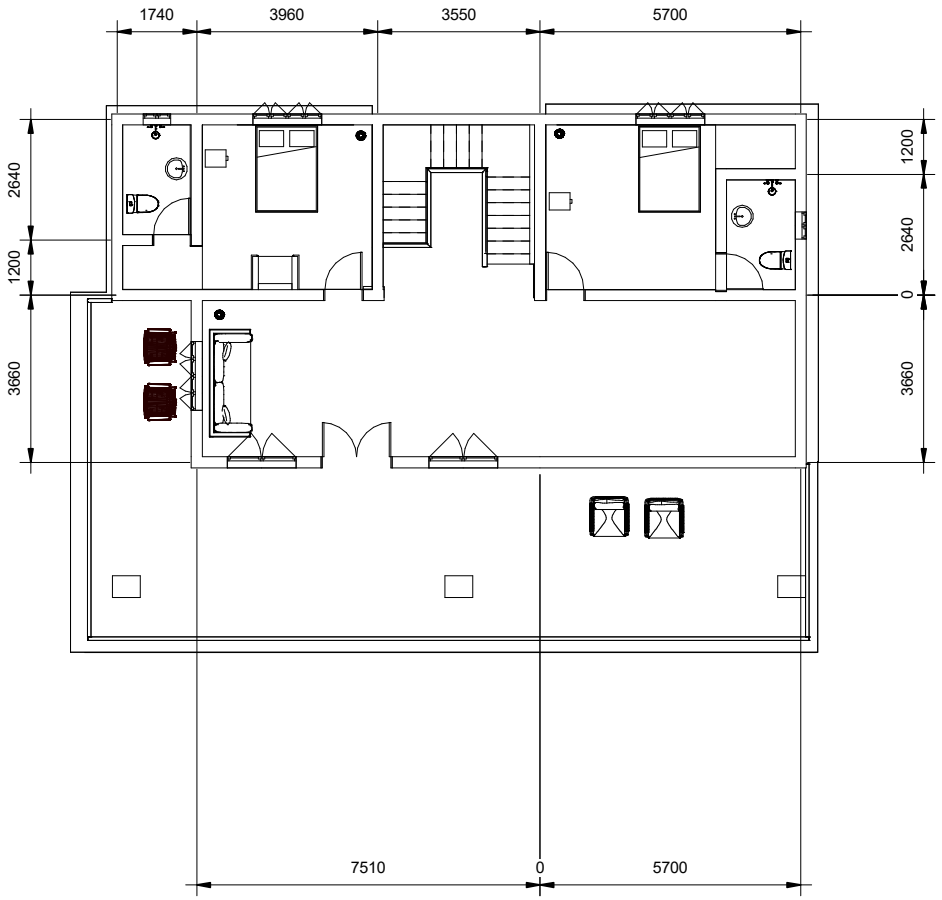

11 FFL WALL DETAILS

1 : 100

CADD INTERNATIONAL

No.	Description	Date

DRAWING BY:
SITHARA SHAMSEEN

FFL WALL DETAILS

Project number	01
Date	10/05/2024
Guided by	SISRA.P .S
Checked by	SISIRA.P .S

A26

Scale 1 : 100

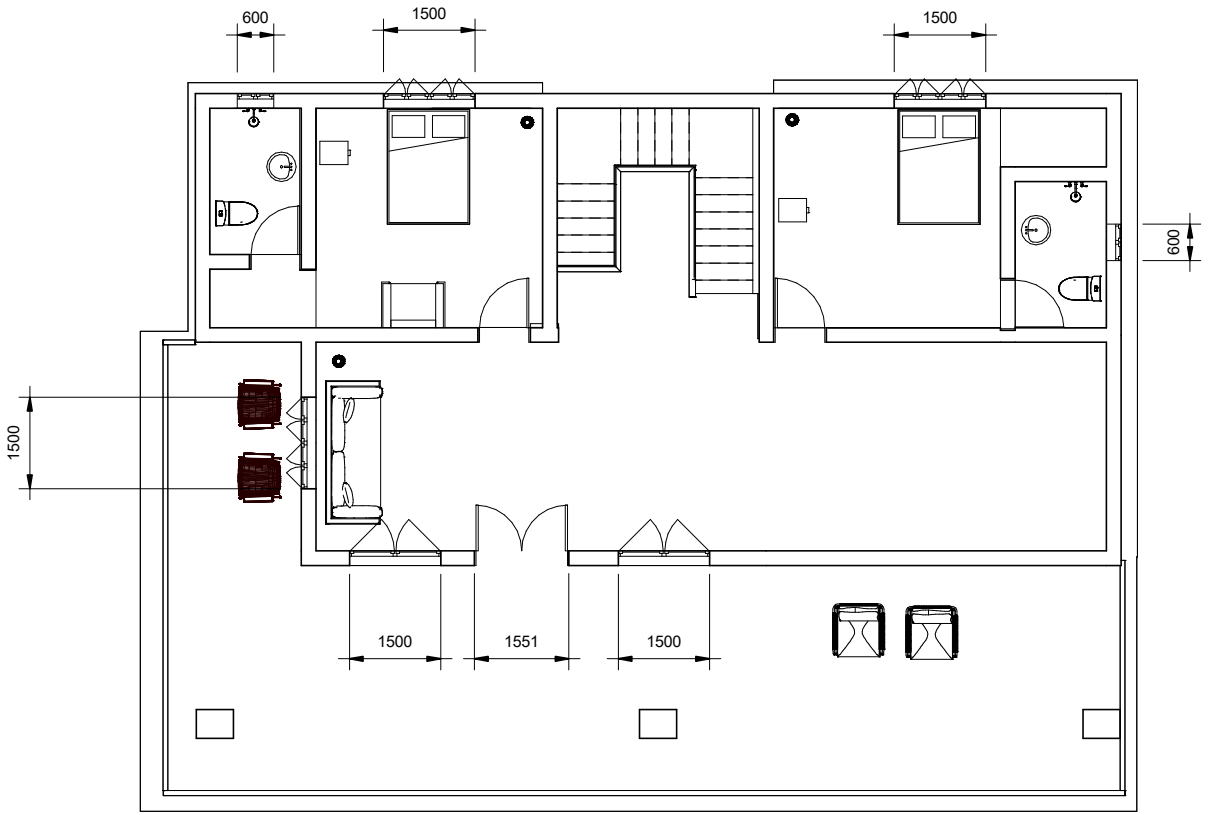

12 FFL DOOR AND WINDOW

1 : 75

CADD INTERNATIONAL

No.	Description	Date

DRAWING BY:
SITHARA SHAMSEEN

FFL DOOR AND WINDOW

Project number	01
Date	10/05/2024
Guided by	SISRA.P .S
Checked by	SISIRA.P .S

A27

Scale 1 : 75

13 FFL FLOOR FINISHING

1 : 75

CADD INTERNATIONAL

No.	Description	Date

DRAWING BY:
SITHARA SHAMSEEN

FFL FLOOR FINISHING

Project number	01
Date	10/05/2024
Guided by	SISRA.P .S
Checked by	SISIRA.P .S

A28

Scale 1 : 75

14 FFL FURNITURE

1 : 75

CADD INTERNATIONAL

No.	Description	Date

DRAWING BY:
SITHARA SHAMSEEN

FFL FURNITURE

Project number	01
Date	10/05/2024
Guided by	SISRA.P .S
Checked by	SISIRA.P .S

A29

Scale 1 : 75

Room Legend

- Balcony
- Bathroom
- Bedroom 3
- Bedroom 4
- Living FFL

15 FFL COLOUR LEGEND

1 : 75

CADD INTERNATIONAL

No.	Description	Date

DRAWING BY:
SITHARA SHAMSEEN

FFL COLOUR LEGEND

Project number	01
Date	10/05/2024
Guided by	SISRA.P .S
Checked by	SISIRA.P .S

A30

Scale 1 : 75

16 FFL 3D VIEW

1 : 1

CADD INTERNATIONAL

No.	Description	Date

DRAWING BY:
SITHARA SHAMSEEN

FFL 3D VIEW

Project number	01
Date	10/05/2024
Guided by	SISRA.P .S
Checked by	SISIRA.P .S

A31

Scale 1 : 1

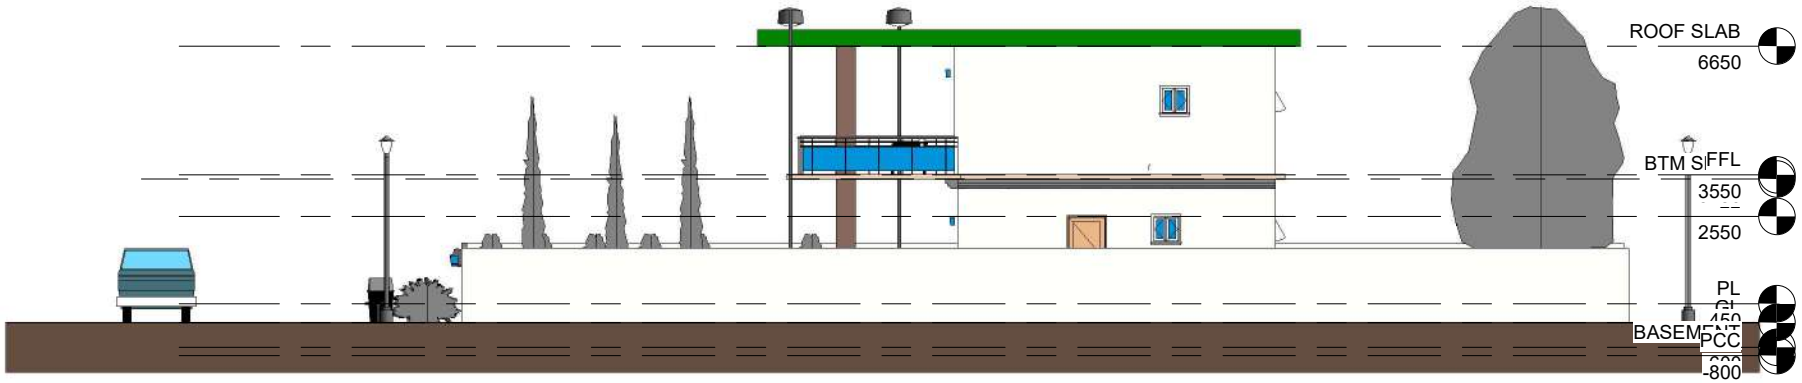

17 East

1 : 110

CADD INTERNATIONAL

No.	Description	Date

DRAWING BY:
SITHARA SHAMSEEN

EAST ELEVATION SHADED

Project number	01
Date	10/05/2024
Guided by	SISRA.P .S
Checked by	SISIRA.P .S

A32

Scale 1 : 110

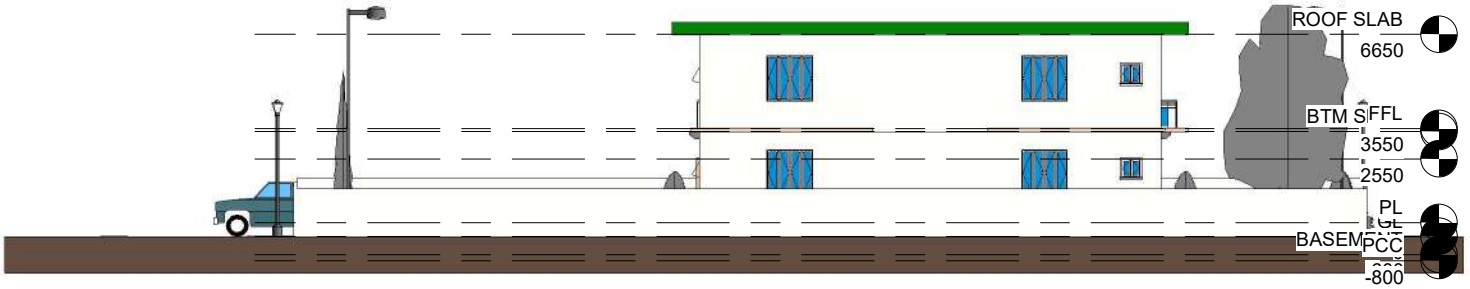

18 North

1 : 150

CADD INTERNATIONAL

No.	Description	Date

DRAWING BY:
SITHARA SHAMSEEN

NORTH ELEVATION SHADED

Project number	01	A33	
Date	10/05/2024		
Guided by	SISIRA.P .S		
Checked by	SISIRA.P .S	Scale	1 : 150

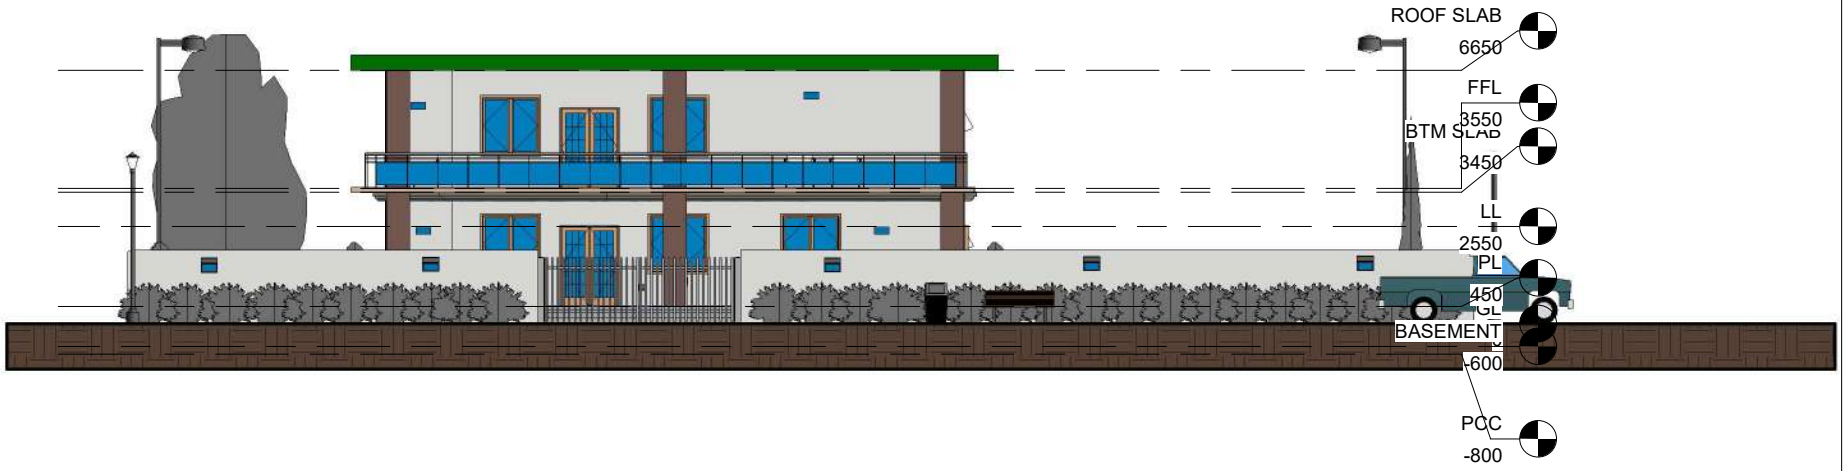

19 South

1 : 120

CADD INTERNATIONAL

No.	Description	Date

DRAWING BY:
SITHARA SHAMSEEN

SOUTH ELEVATION SHADED

Project number	01
Date	10/05/2024
Guided by	SISRA.P .S
Checked by	SISIRA.P .S

A34

Scale 1 : 120

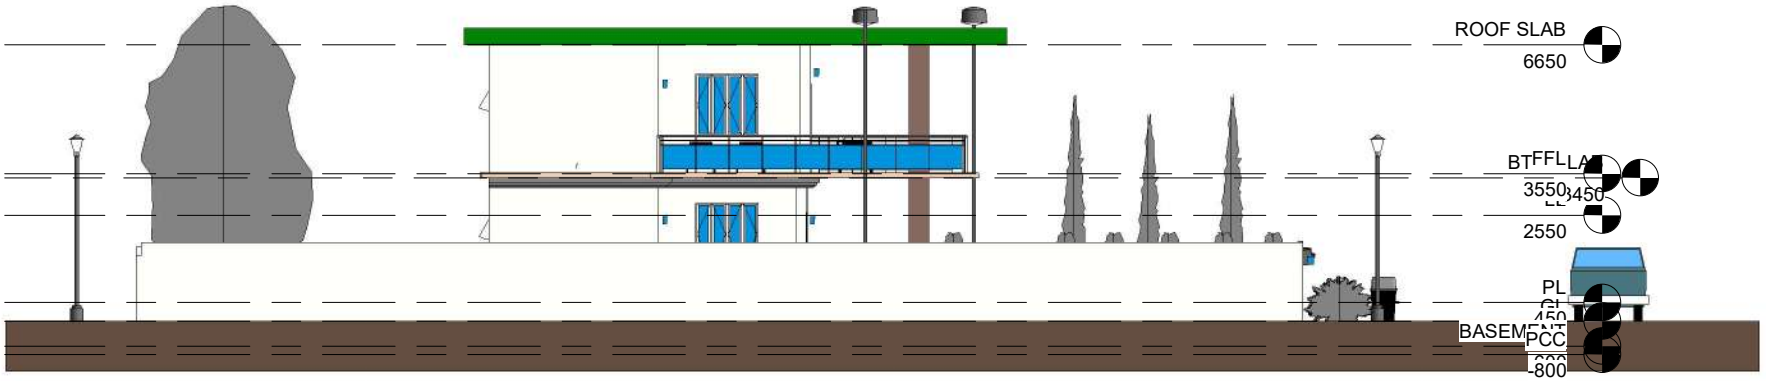

20 West

1 : 110

CADD INTERNATIONAL

No.	Description	Date

DRAWING BY:
SITHARA SHAMSEEN

WEST ELEVATION SHADED

Project number	01
Date	10/05/2024
Guided by	SISRA.P .S
Checked by	SISIRA.P .S

A35

Scale 1 : 110

21 SECTION 3D VIEW

1 : 1

CADD INTERNATIONAL

No.	Description	Date

DRAWING BY:
SITHARA SHAMSEEN

SECTION 3D VIEW

Project number	01
Date	10/05/2024
Guided by	SISRA.P .S
Checked by	SISIRA.P .S

A36

Scale 1 : 1

Door Schedule						
Family	Type	Level	Width	Height	Count	Cost
Door-Interior-Double-Full Glass-Wood						
Door-Interior-Double-Full Glass-Wood	MAIN DOOR D1	PL	1500	2100	1	3000.00
Door-Interior-Double-Full Glass-Wood	D1	FFL	1500	2100	1	4000.00
Door-Interior-Double-Full Glass-Wood: 2					2	7000.00
Door-Interior-Single-2_Panel-Wood						
Door-Interior-Single-2_Panel-Wood	D2	PL	900	2100	1	4000.00
Door-Interior-Single-2_Panel-Wood	D2	PL	900	2100	1	4000.00
Door-Interior-Single-2_Panel-Wood	D2	PL	900	2100	1	4000.00
Door-Interior-Single-2_Panel-Wood	D2	PL	900	2100	1	4000.00
Door-Interior-Single-2_Panel-Wood	D3	FFL	813	2032	1	3000.00
Door-Interior-Single-2_Panel-Wood	D3	FFL	813	2032	1	3000.00
Door-Interior-Single-2_Panel-Wood: 6					6	22000.00
M_Door-Interior-Single-Flush_Panel-Wood						
M_Door-Interior-Single-Flush_Panel-Wood	D2	PL	800	2100	1	2000.00
M_Door-Interior-Single-Flush_Panel-Wood	D2	PL	800	2100	1	2000.00
M_Door-Interior-Single-Flush_Panel-Wood	D2	FFL	800	2100	1	2000.00
M_Door-Interior-Single-Flush_Panel-Wood	D2	FFL	800	2100	1	2000.00
M_Door-Interior-Single-Flush_Panel-Wood: 4					4	8000.00
Grand total: 12					12	37000.00

CADD INTERNATIONAL

No.	Description	Date

DRAWING BY:
SITHARA SHAMSEEN

DOOR SCHEDULE

Project number	01
Date	10/05/2024
Guided by	SISRA.P .S
Checked by	SISIRA.P .S

A37

Scale

Window Schedule					
Family	Type	Level	Count	Cost	WINDOW SIZE
M_Window-Awning-Double-Horizontal					
M_Window-Awning-Double-Horizontal	W4	PL	1	2000.00	600X600X
M_Window-Awning-Double-Horizontal	W4	PL	1	2000.00	600X600X
M_Window-Awning-Double-Horizontal	W4	FFL	1	2000.00	600X600X
M_Window-Awning-Double-Horizontal	W4	FFL	1	2000.00	600X600X
M_Window-Awning-Double-Horizontal: 4			4	8000.00	
M_Window-Casement-Double					
M_Window-Casement-Double	W3	PL	1	3000.00	1500X1500X
M_Window-Casement-Double	W3	PL	1	3000.00	1500X1500X
M_Window-Casement-Double	W3	PL	1	3000.00	1500X1500X
M_Window-Casement-Double	W3	FFL	1	3000.00	1500X1500X
M_Window-Casement-Double	W3	FFL	1	3000.00	1500X1500X
M_Window-Casement-Double: 5			5	15000.00	
M_Window-Casement-Multi-Sash-Horizontal					
M_Window-Casement-Multi-Sash-Horizontal	W2	PL	1	4000.00	1500X1500X
M_Window-Casement-Multi-Sash-Horizontal	W2	PL	1	4000.00	1500X1500X
M_Window-Casement-Multi-Sash-Horizontal	W2	PL	1	4000.00	1500X1500X
M_Window-Casement-Multi-Sash-Horizontal	W2	FFL	1	4000.00	1500X1500X
M_Window-Casement-Multi-Sash-Horizontal	W2	FFL	1	4000.00	1500X1500X
M_Window-Casement-Multi-Sash-Horizontal	W2	FFL	1	4000.00	1500X1500X
M_Window-Casement-Multi-Sash-Horizontal: 6			6	24000.00	
Grand total: 15			15	47000.00	

CADD INTERNATIONAL

No.	Description	Date

DRAWING BY:
SITHARA SHAMSEEN

WINDOW SCHEDULE

Project number	01
Date	10/05/2024
Guided by	SISRA.P .S
Checked by	SISIRA.P .S

A38

Scale

DOOR LEGEND		
NAME	PLAN	ELEVATION
MD		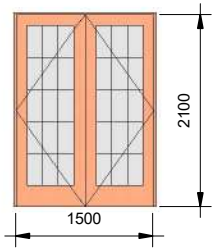
D1	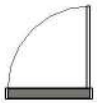	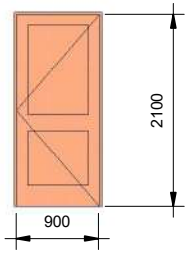
D2		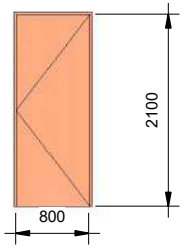

DOOR LEGEND

1 : 50

CADD INTERNATIONAL

No.	Description	Date

DRAWING BY:
SITHARA SHAMSEEN

DOOR LEGEND

Project number	01
Date	10/05/2024
Guided by	SISRA.P .S
Checked by	SISIRA.P .S

A39

Scale 1 : 50

FURNITURE LEGEND		
NAME	PLAN	ELEVATION
BED	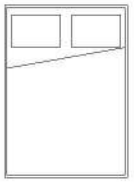	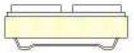
ARM CHAIR	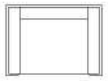	
CUPBOARD		
CHAIR		
SOFA		

FURNITURE LEGEND

1 : 50

CADD INTERNATIONAL

No.	Description	Date

DRAWING BY:
SITHARA SHAMSEEN

FURNITURE LEGEND

Project number	01
Date	10/05/2024
Guided by	SISRA.P .S
Checked by	SISIRA.P .S

A40

Scale 1 : 50

WINDOW LEGEND		
NAME	PLAN	ELEVATION
W3	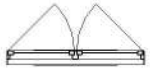	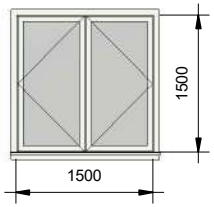
W2	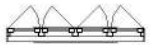	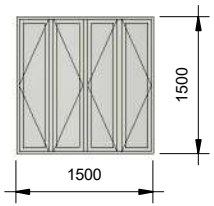
W4		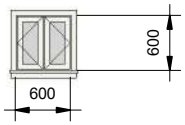

WINDOW LEGEND

1 : 50

CADD INTERNATIONAL

No.	Description	Date

DRAWING BY:
SITHARA SHAMSEEN

WINDOW LEGEND

Project number	01
Date	10/05/2024
Guided by	SISRA.P .S
Checked by	SISIRA.P .S

A41

Scale 1 : 50

BRICK						
Family	Type	Length	Material: Name	Material: Volume	NUMBER OF BRICK	COST OF BRICK
Basic Wall	240mm wall	14950	Brick, Common	8.00 m³	3999	159960
Basic Wall	240mm wall	14950	Concrete, Sand/Cement Screed	1.52 m³	760	30392
Basic Wall	240mm wall	14950	WALL PAINT	0.08 m³	40	1600
Basic Wall	240mm wall	3840	Brick, Common	2.30 m³	1152	46080
Basic Wall	240mm wall	3840	Concrete, Sand/Cement Screed	0.44 m³	219	8755
Basic Wall	240mm wall	3840	WALL PAINT	0.02 m³	12	461
Basic Wall	240mm wall	2640	Brick, Common	1.58 m³	792	31680
Basic Wall	240mm wall	2640	Concrete, Sand/Cement Screed	0.30 m³	150	6019
Basic Wall	240mm wall	2640	WALL PAINT	0.02 m³	8	317
Basic Wall	240mm wall	3840	Brick, Common	1.76 m³	880	35208
Basic Wall	240mm wall	3840	Concrete, Sand/Cement Screed	0.33 m³	167	6690
Basic Wall	240mm wall	3840	WALL PAINT	0.02 m³	9	352
Basic Wall	240mm wall	2640	Brick, Common	1.37 m³	683	27335
Basic Wall	240mm wall	2640	Concrete, Sand/Cement Screed	0.26 m³	130	5194

BRICK						
Family	Type	Length	Material: Name	Material: Volume	NUMBER OF BRICK	COST OF BRICK
Basic Wall	240mm wall	3660	Brick, Common	2.34 m³	1172	46872
Basic Wall	240mm wall	3660	Concrete, Sand/Cement Screed	0.45 m³	223	8906
Basic Wall	240mm wall	3660	WALL PAINT	0.02 m³	12	469
Basic Wall	120mm wall	10700	Brick, Common	2.05 m³	1024	40941
Basic Wall	120mm wall	10700	Concrete, Sand/Cement Screed	0.37 m³	184	7369
Basic Wall	120mm wall	10700	paint	0.04 m³	20	819
Basic Wall	120mm wall	19180	Brick, Common	2.82 m³	1409	56363
Basic Wall	120mm wall	19180	Concrete, Sand/Cement Screed	0.51 m³	254	10145
Basic Wall	120mm wall	19180	paint	0.06 m³	28	1127
Basic Wall	120mm wall	19180	Brick, Common	0.86 m³	430	17208
Basic Wall	120mm wall	19180	Concrete, Sand/Cement Screed	0.15 m³	77	3097
Basic Wall	120mm wall	19180	paint	0.02 m³	9	344
Grand total: 182					92092	3683682

CADD INTERNATIONAL

No.	Description	Date

DRAWING BY:
SITHARA SHAMSEEN

MATERIAL TAKEOFF

Project number	01
Date	10/05/2024
Guided by	SISRA.P .S
Checked by	SISIRA.P .S

A42

Scale